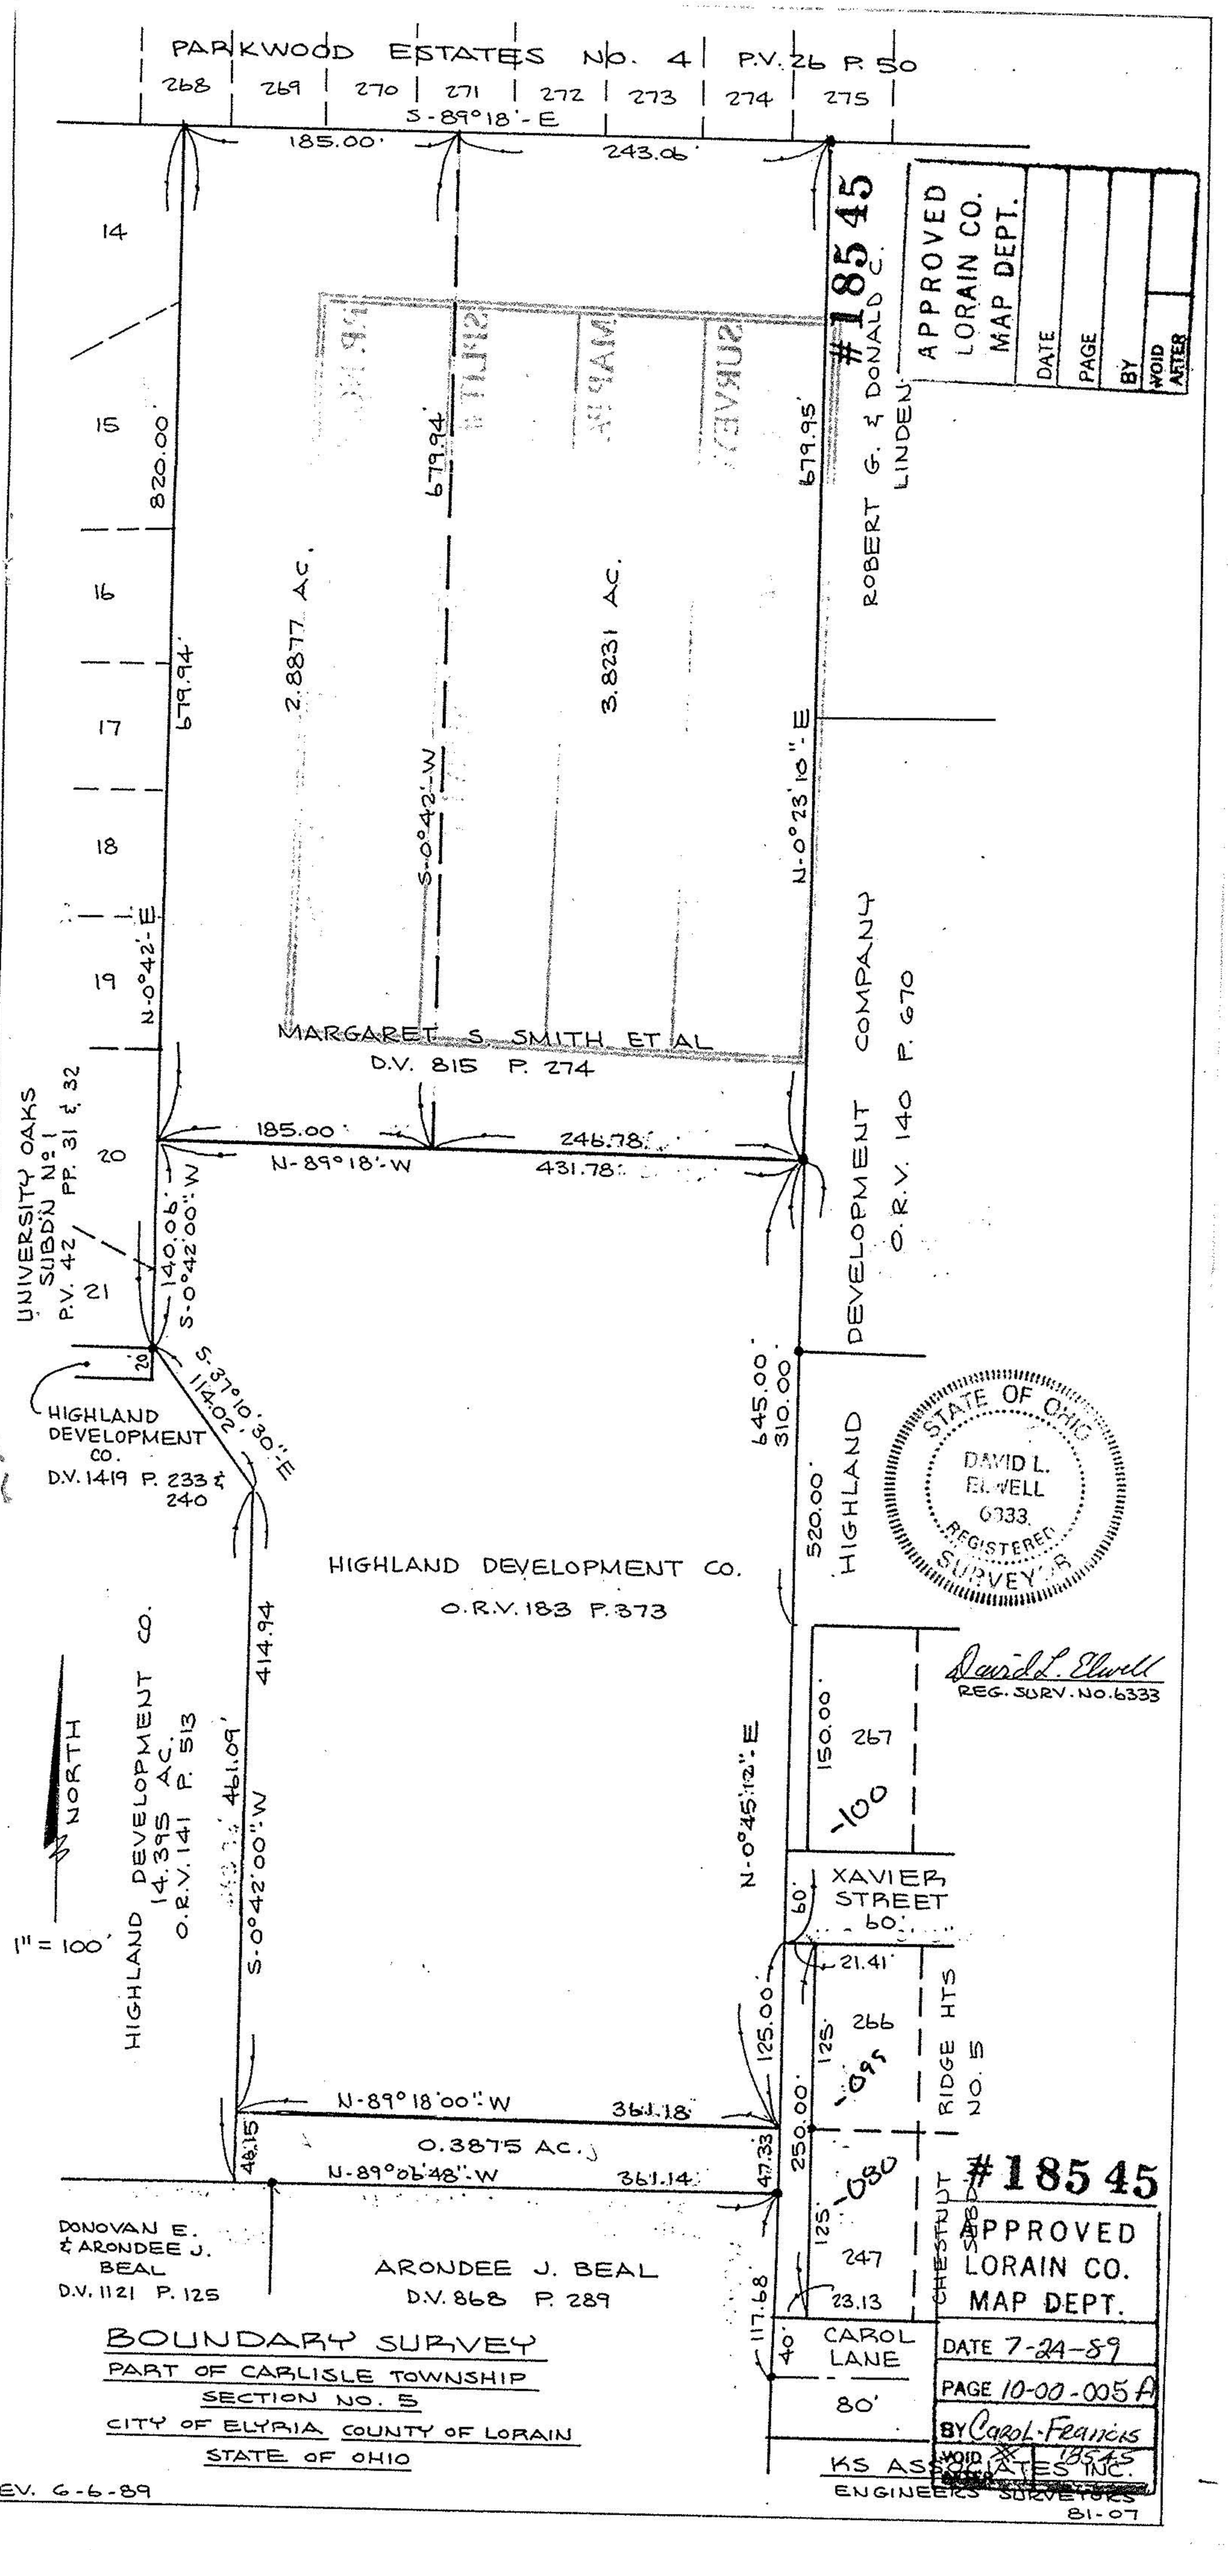

BOUNDARY SURVEY

PART OF CARLISLE TOWNSHIP
SECTION NO. 5
CITY OF ELYRIA COUNTY OF LORAIN
STATE OF OHIO

REV. 6-6-89