BOUNDARY & LOT SPLIT SURVEY

CITY OF LORAIN ~ LORAIN COUNTY ~ STATE OF OHIO
PART OF ORIGINAL SHEFFIELD TOWNSHIP LOTS 101, 102, & 106
PART OF THE INDUSTRIAL RAILROAD RIGHT-OF-WAY IN THE CENTRAL DIVISION
AS RECORDED IN LORAIN COUNTY PLAT VOLUME 9 PAGE 5
P.P.N. 03-00-106-114-068 ~ 3.92 ACRES
AS RECORDED IN LORAIN COUNTY DEED VOLUME 91 PAGE 169

GRAPHIC SCALE

(IN FEET)
1 inch = 200 ft.

PREPARED FOR
ROBERT & LUCY WRIGHT
4259 LAUREL ROAD
LORAIN, OHIO 44055
(440) 240-0020

PREPARED BY
HAYWOOD
Civil Engineering & Land Surveying
"Committed to Service and Quality"
630 Cleveland Street Office: (440) 365-9831
Elyria, Ohio 44035 Fax: (440) 365-3428
www.haywoodcivilengineering.com

AREA MAP

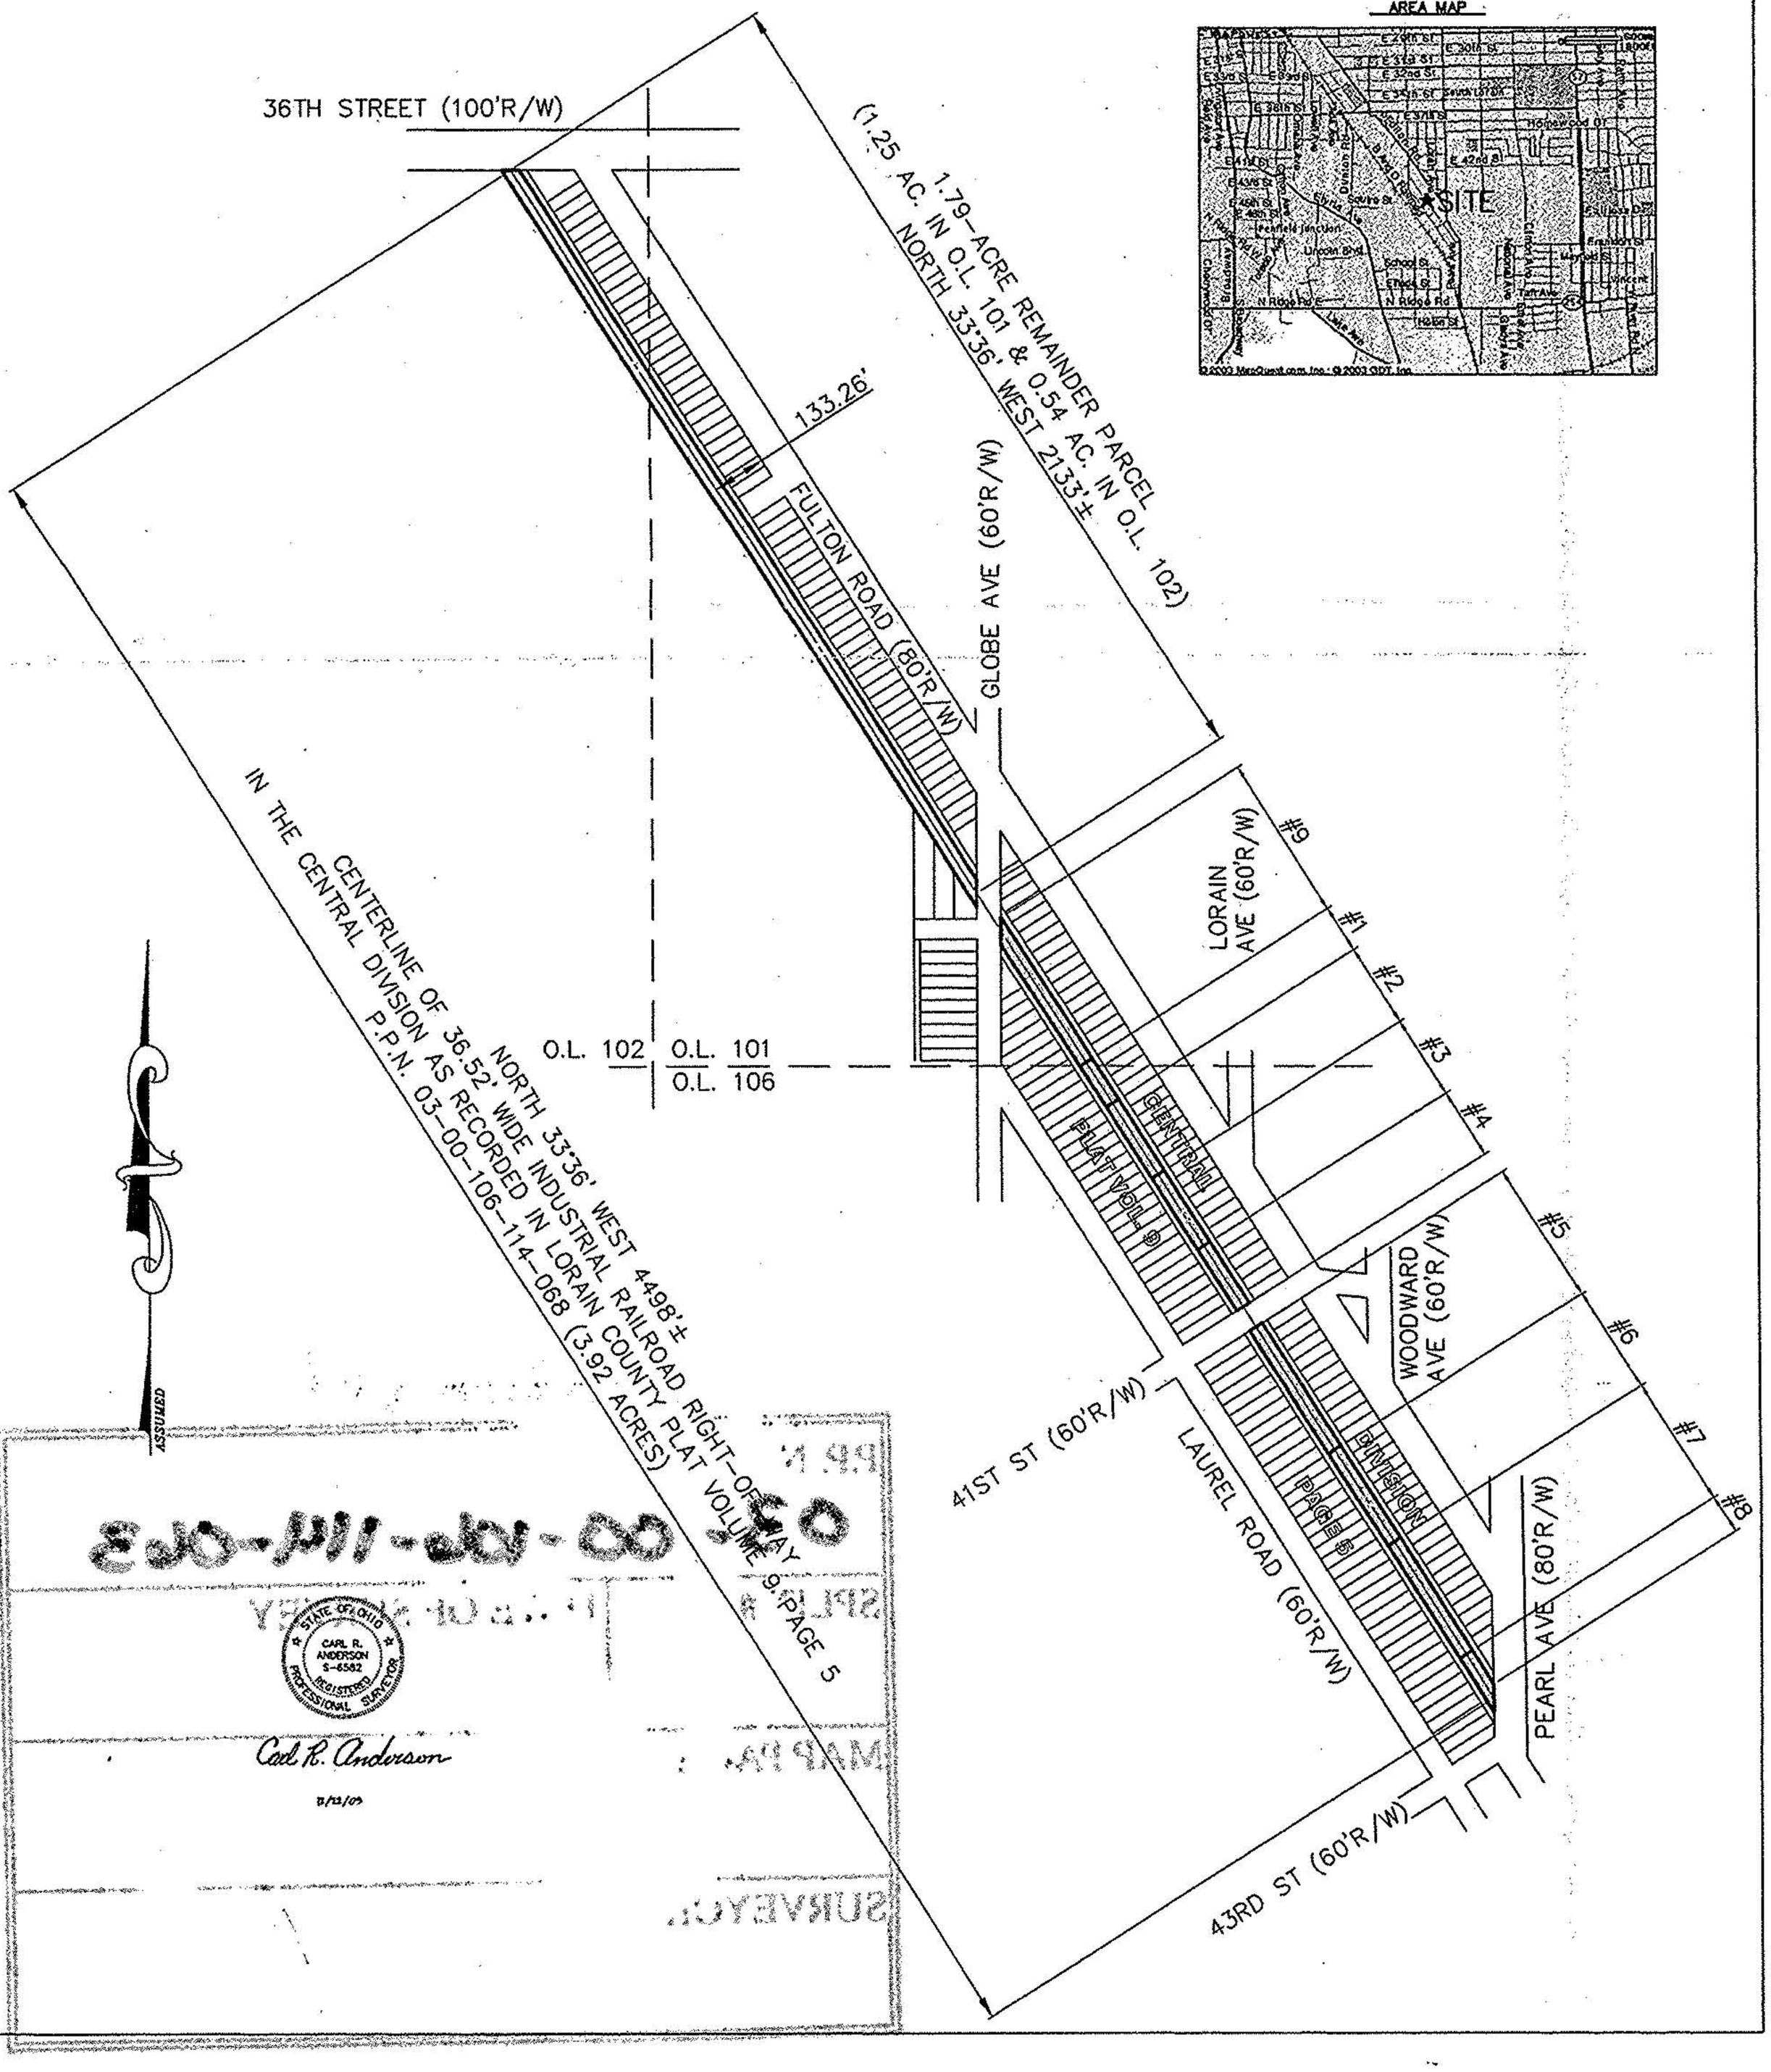

2/9/2004 12:00:21 PM; Print Date; by Haywood Civil Engineering and Land Surveying, Inc.