9-A

9-00-011

07-00 011-000

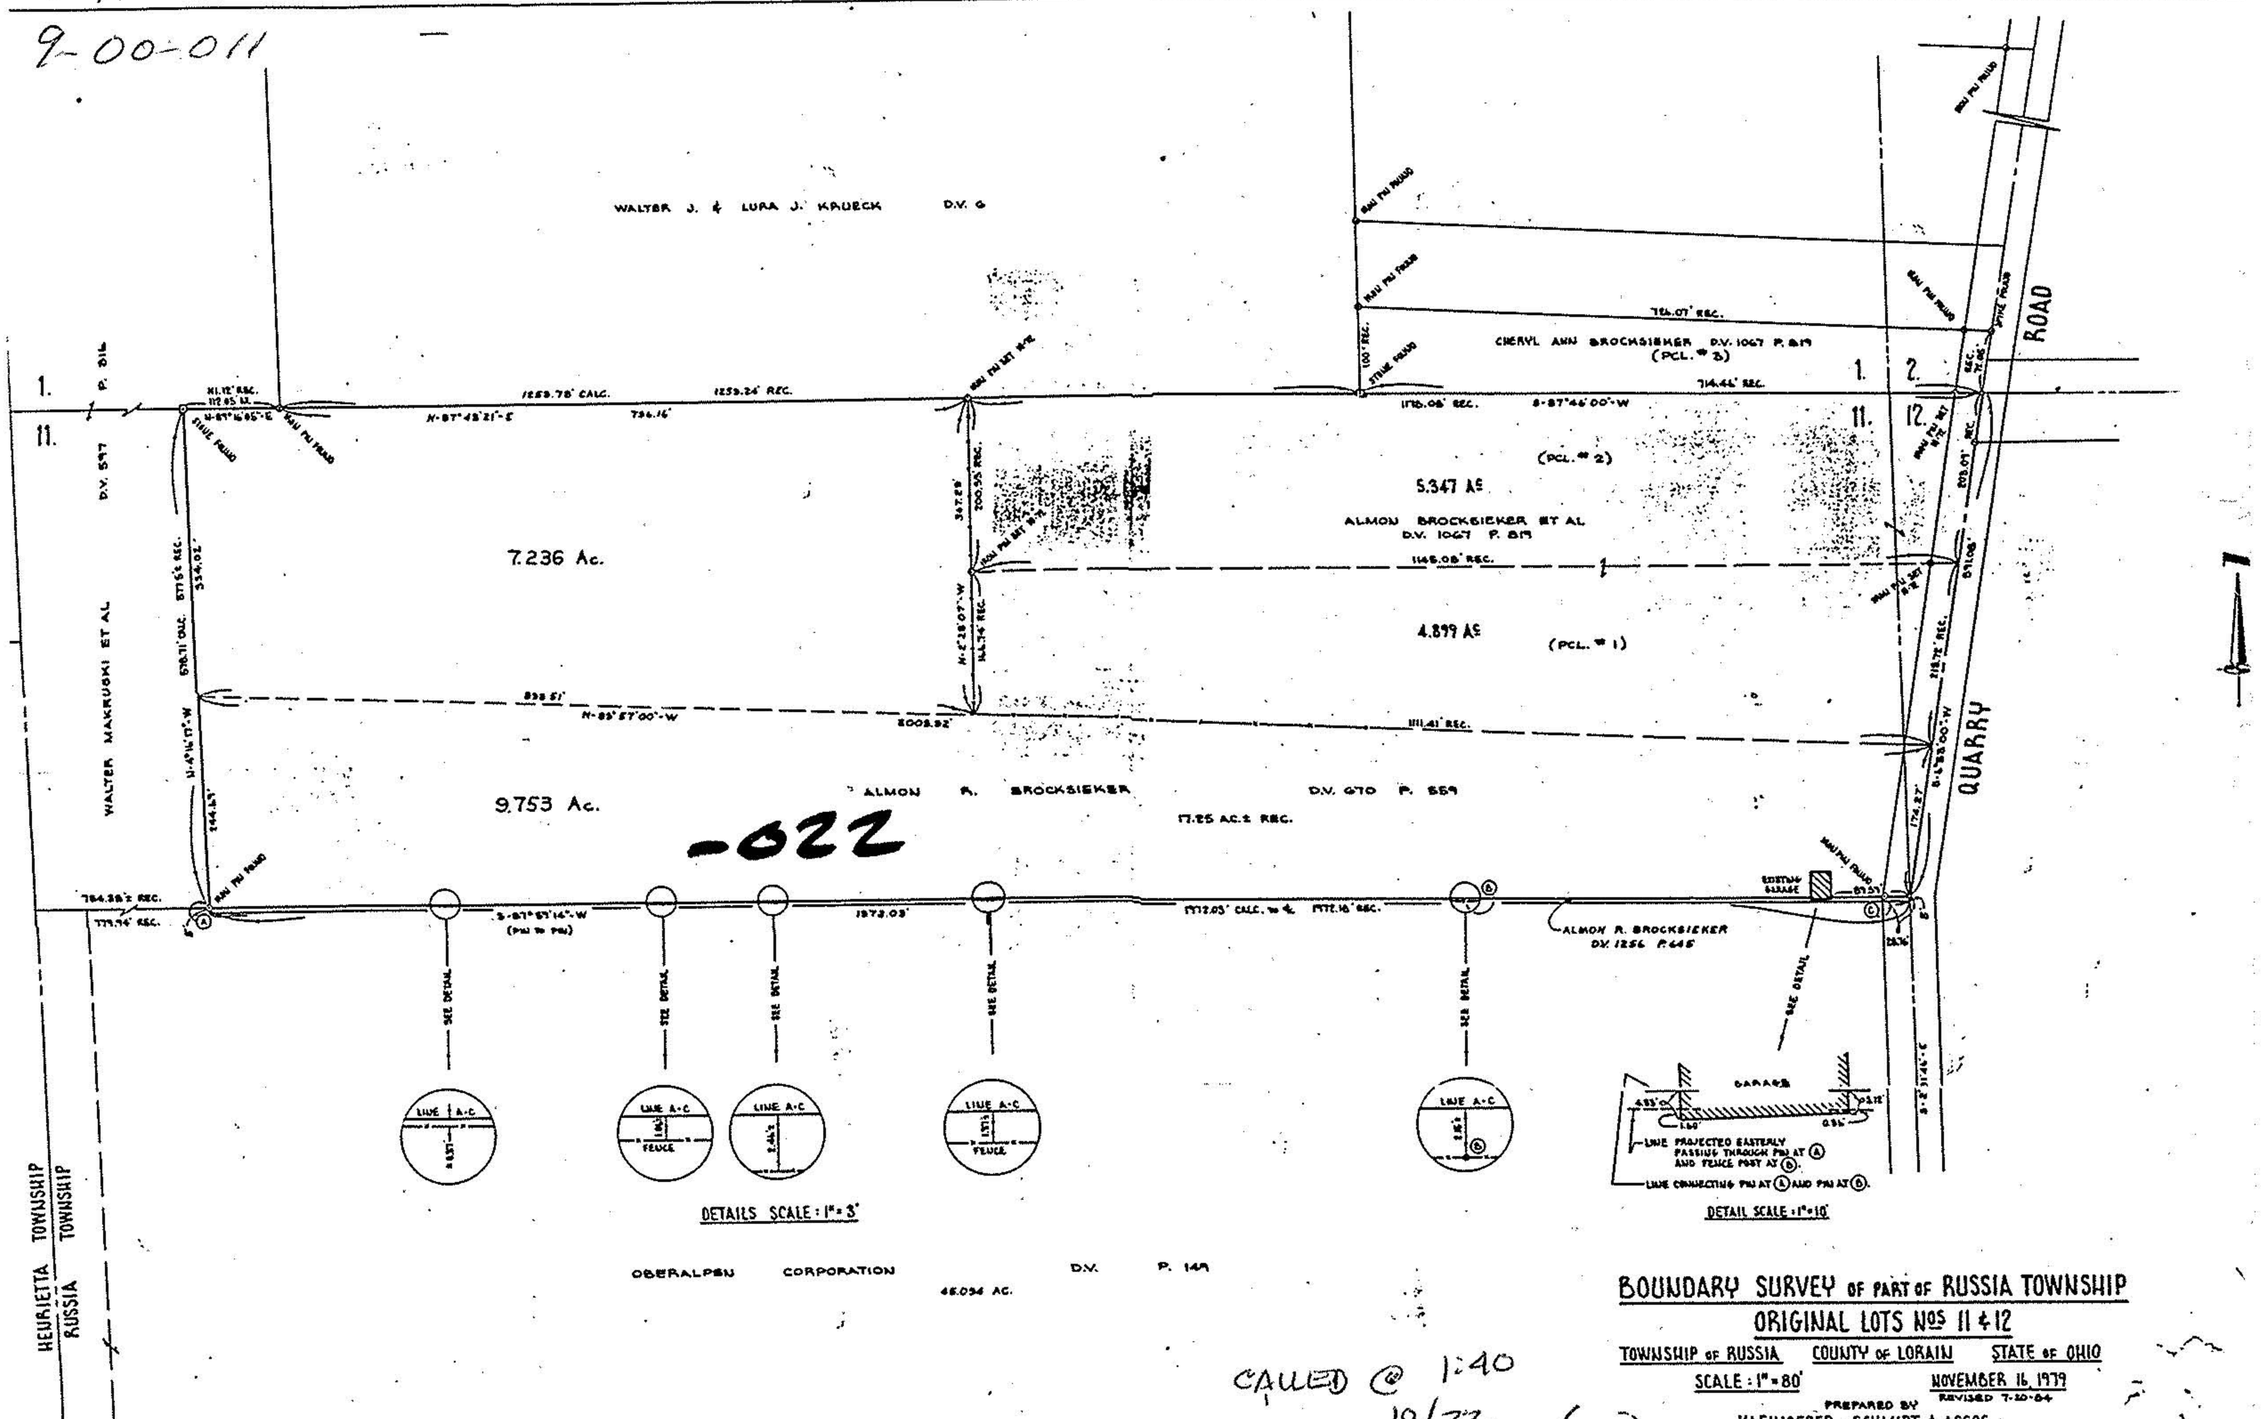

BOUNDARY SURVEY OF PART OF RUSSIA TOWNSHIP

ORIGINAL LOTS Nos 11 & 12

TOWNSHIP OF RUSSIA COUNTY OF LORAIN STATE OF OHIO

SCALE: 1" = 80' NOVEMBER 16, 1979

REVISED 7-20-84

PREPARED BY

KLEINOEDER - SCHMIDT & ASSOC.

CALLED @ 1:40

10/22