PLAT OF BOUNDARY SURVEY

CARL & DORIS MEZUREK

PART OF ORIGINAL LOT 80

TOWNSHIP OF RUSSIA, LORAIN COUNTY, OHIO

LINE TABLE		
Id	Bearing	Distance
L1	S 0°39'17" W	38.01'
L2	S 52°46'13" W	38.38'
L3	S 57°00'37" W	70.00'

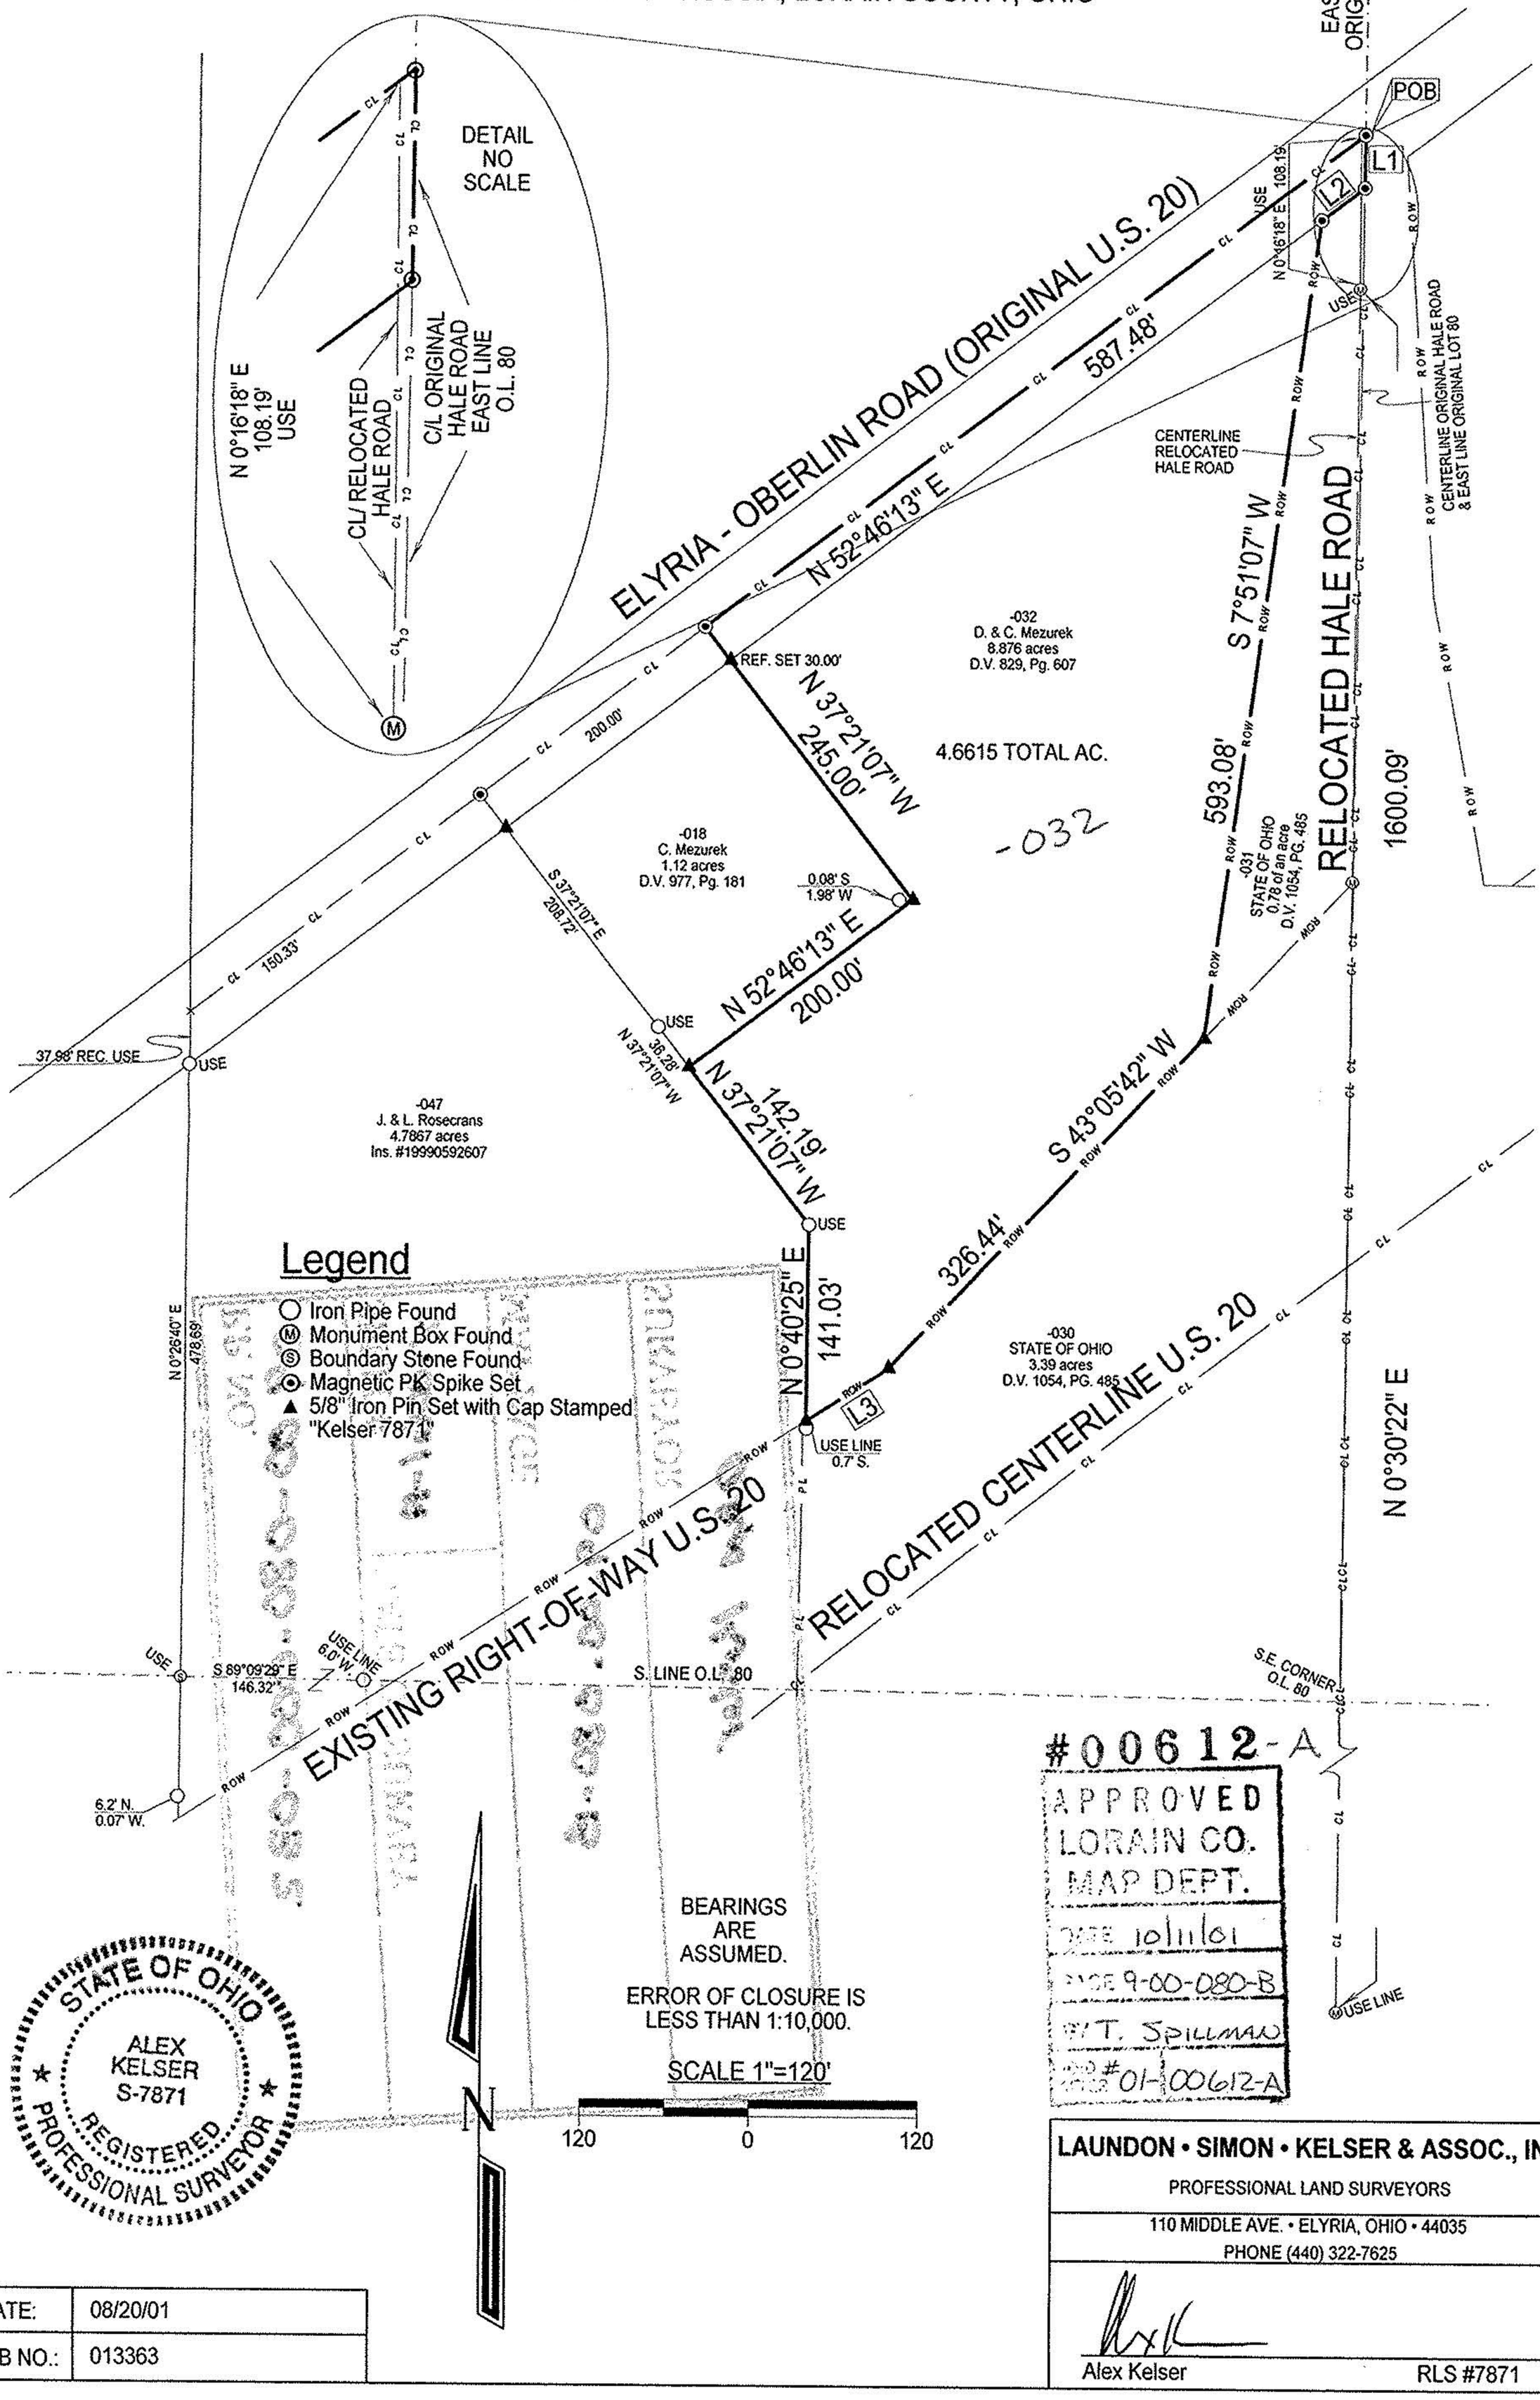

Legend

- Iron Pipe Found
- Monument Box Found
- Boundary Stone Found
- Magnetic PK Spike Set
- 5/8" Iron Pin Set with Cap Stamped "Kelser 7871"

BEARINGS ARE ASSUMED.

ERROR OF CLOSURE IS LESS THAN 1:10,000.

SCALE 1"=120'

120 0 120

-032

#00612-A

APPROVED
LORAIN CO.
MAP DEPT.
DATE 10/11/01
PPN 9-00-080-B
BY T. SPILLMAN
CHG # 01-00612-A

STATE OF OHIO
ALEX
KELSER
S-7871
REGISTERED
PROFESSIONAL SURVEYOR

DATE:	08/20/01
JOB NO.:	013363

LAUNDON • SIMON • KELSER & ASSOC., INC.

PROFESSIONAL LAND SURVEYORS

110 MIDDLE AVE. • ELYRIA, OHIO • 44035

PHONE (440) 322-7625

Alex Kelser RLS #7871