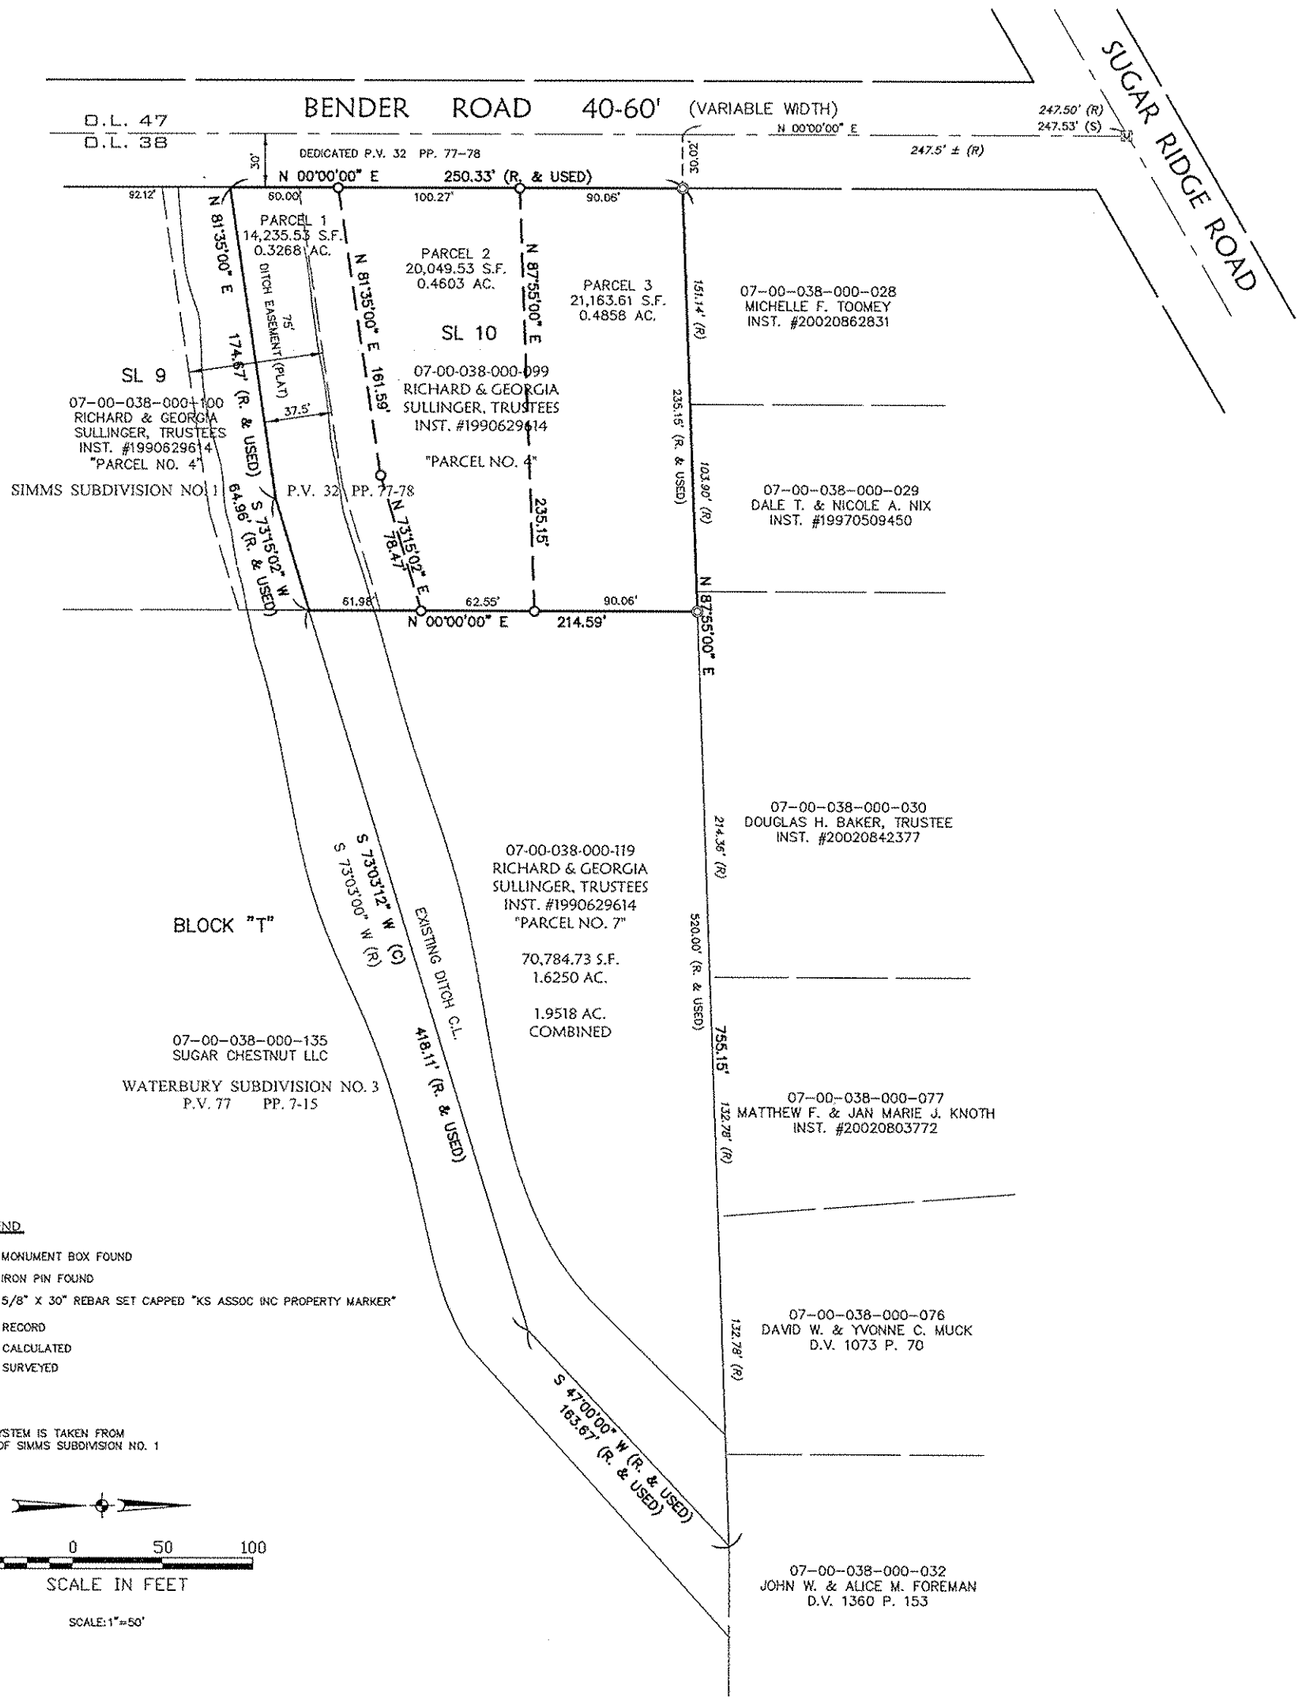

DAVID L. ELWELL, REGISTERED SURVEYOR NO. 6333 DATE

KS ASSOCIATES
KS Associates, Inc.
260 Burns Rd., Suite 100
Elyria, Ohio 44035
Phone (440) 365-4730
Fax (440) 365-4790
mailroom@ksassoc.com
www.ksassoc.com

SURVEY & SPLIT MAP

SUBLOT NO. 10 SIMMS SUBDIVISION NO. 1 (P.V. 32 PP. 77-78)
PART OF ORIGINAL RIDGEVILLE TOWNSHIP LOT NO. 38
CITY OF NORTH RIDGEVILLE
COUNTY OF LORAIN, STATE OF OHIO
DATE: JUNE 29, 2004 REVISED: JULY 14, 2004

JOB NO. 03254-5

DWG. NAME 0-SURVO1