20 0 20 40

SCALE IN FEET
SCALE: 1"=20'

THE BEARING SYSTEM SHOWN IS ASSUMED AND FOR THE PURPOSE OF DESCRIBING ANGLES ONLY

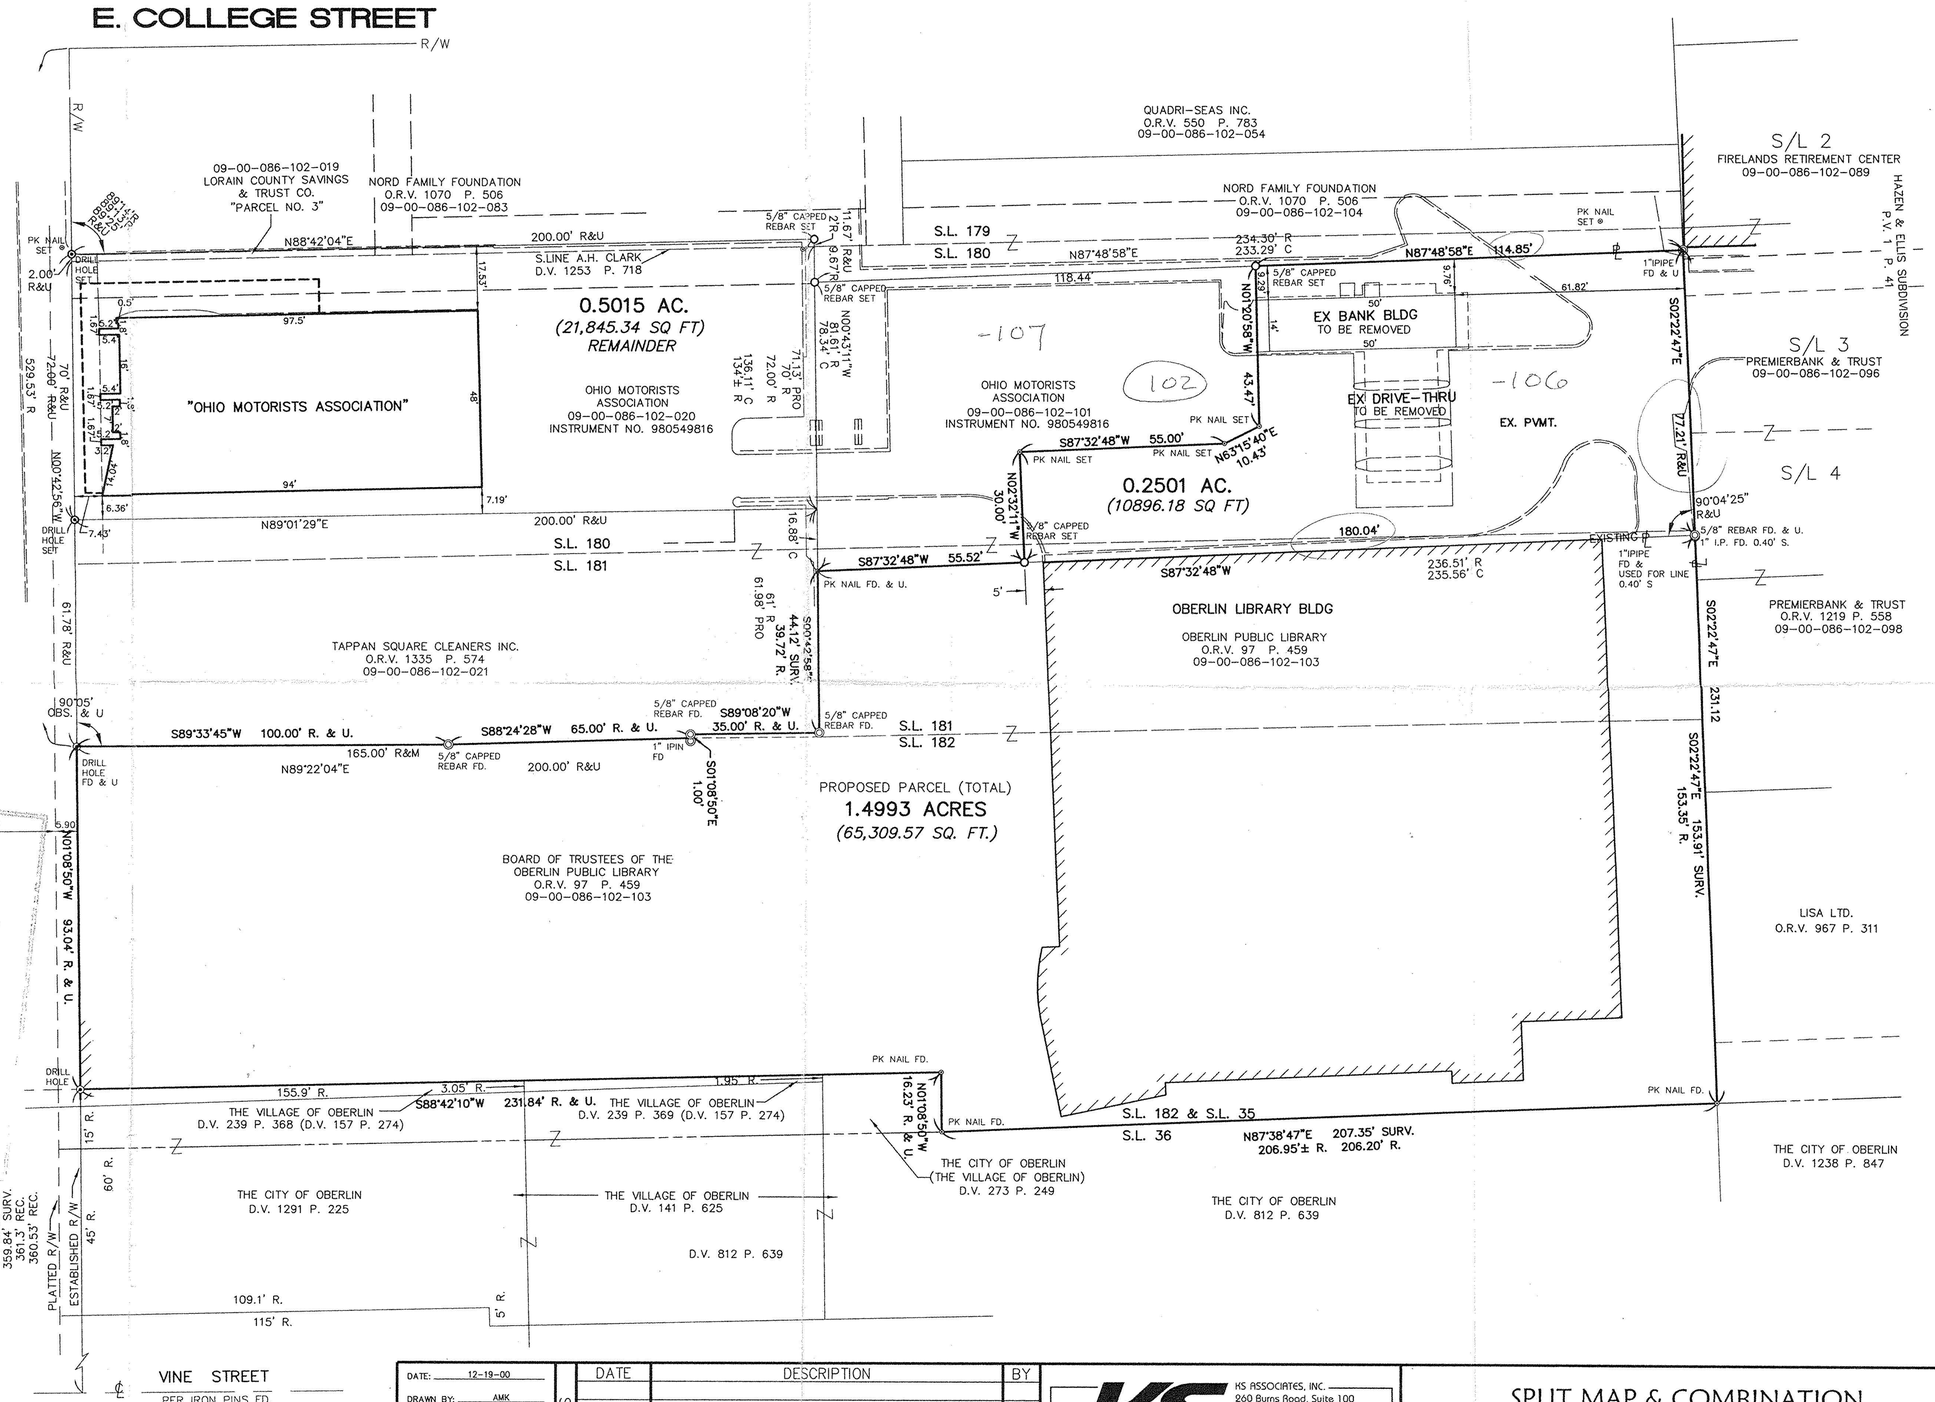

STATE OF OHIO
DAVID L. ELWELL
6333
REGISTERED SURVEYOR

David L. Elwell
DAVID L. ELWELL, REG. SURVEYOR NO. 6333

DATE:	12-19-00
DRAWN BY:	AMK
CH'D BY:	
DWG. NAME:	0-SPLT02
PATH:	R:\00017\LDDT\DWG\
F.B.	

REVISIONS

DATE	DESCRIPTION	BY

KS ASSOCIATES
KS ASSOCIATES, INC.
260 Burns Road, Suite 100
P.O. Box 569
Elyria, Ohio 44036
Phone (440) 365-4730
Fax (440) 365-4790
mailroom@ksassoc.com
www.ksassoc.com

SPLIT MAP & COMBINATION

PART OF LOT NOS. 179, 180, 181 & 182
IN THE OBERLIN VILLAGE PLAT (P.V. 1 P. 18 & P.V. 5 P. 30)
CITY OF OBERLIN COUNTY OF LORAIN STATE OF OHIO

SHEET 1 OF 1

JOB NO. 00017