MAP OF SURVEY & CONSOLIDATION

MADE FOR:

THE CITY OF OBERLIN

SITUATED IN:

THE CITY OF OBERLIN
COUNTY OF LORAIN
STATE OF OHIO

BEING PART OF:

RUSSIA TOWNSHIP O.L. 95

APRIL, 1999

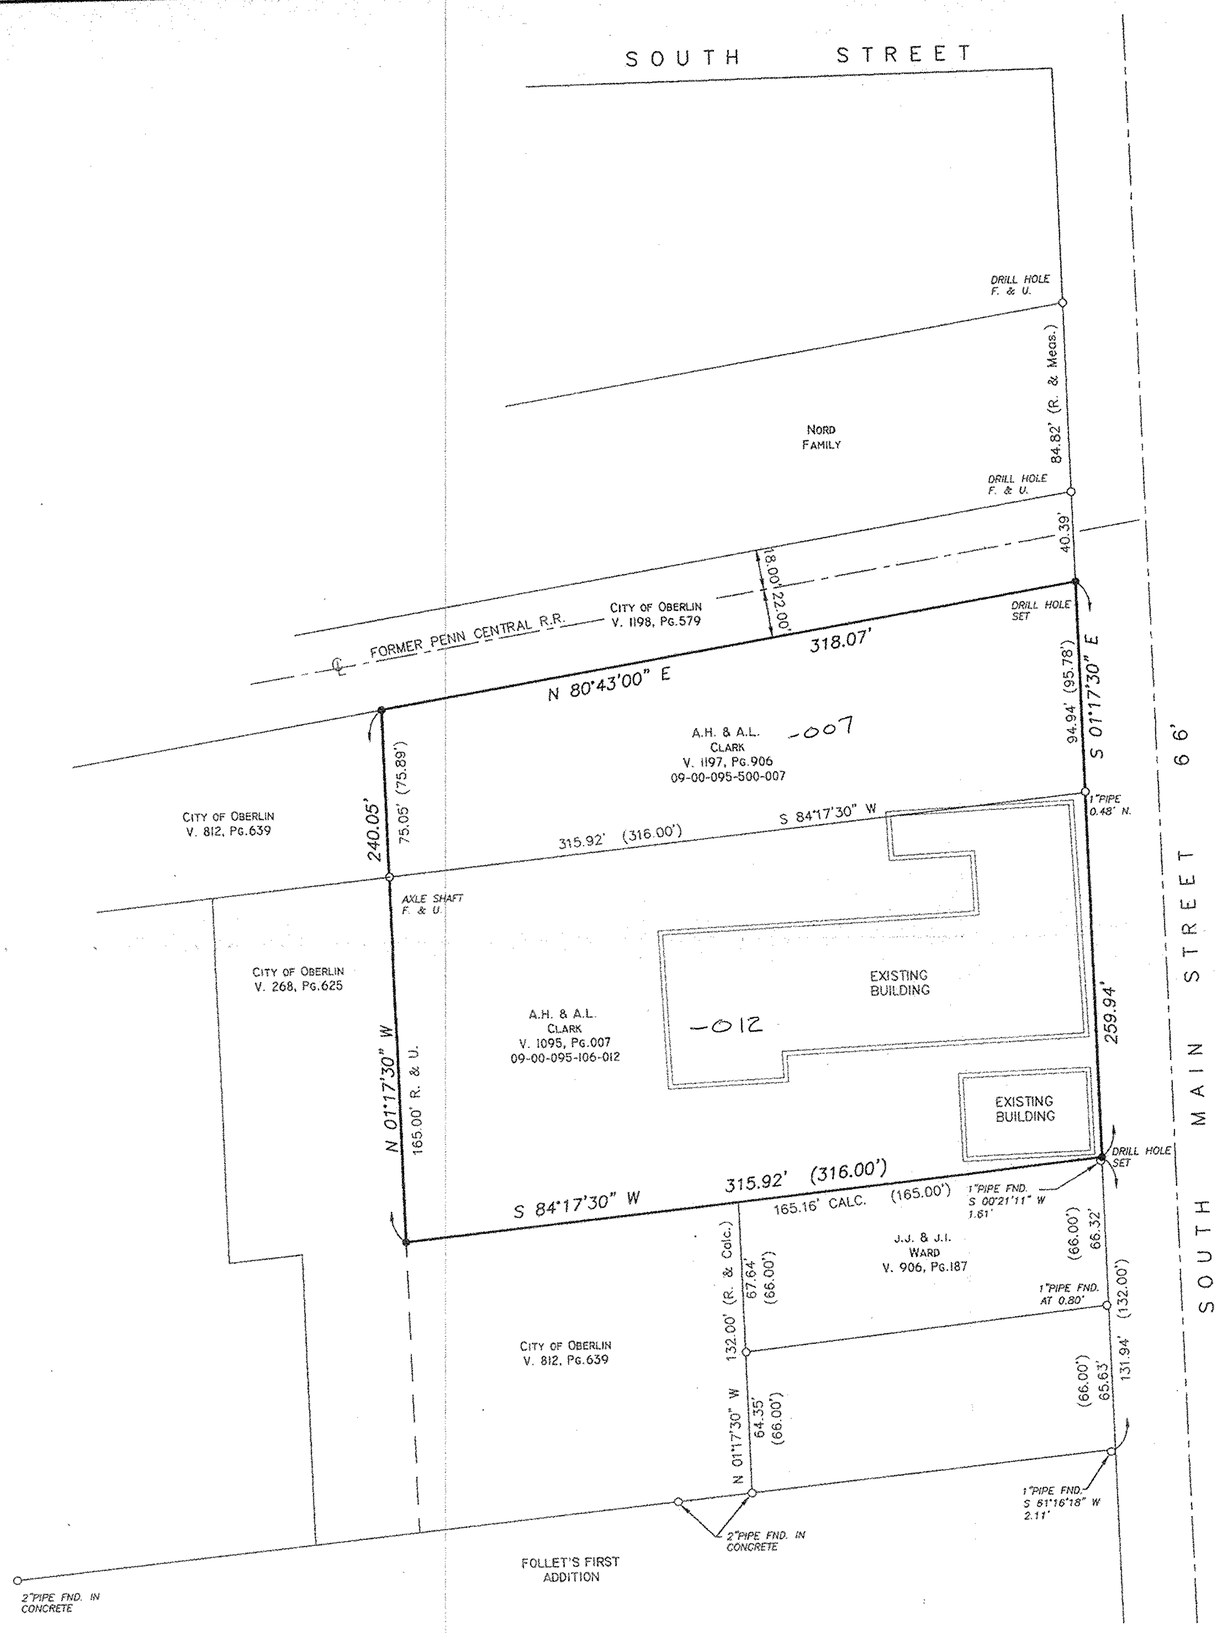

BASIS OF BEARINGS:
WEST LINE OF SOUTH MAIN STREET
(S 01°17'30" E) AS RECORDED IN
DEED VOL. 1197, PG. 906

0 50 100

GRAPHIC SCALE
(IN FEET)

LEGEND

O	IRON PIN , PIPE OR DRILL HOLE FOUND AS DESCRIBED
●	5/8" REBAR W/I.D. CAP (ENVIR. DESIGN GROUP) OR DRILL HOLE SET
49.98'(50.00')	MEASURED DIST. (RECORD DIST.)
R. & U.	RECORD & USED
F. & U.	FOUND & USED

#99-00091

APPROVED
LORAIN CO.
MAP DEPT

DATE 4-28-99

PAGE 9-00-095B

BY

99-00091

PREPARED BY:

EDG ENVIRONMENTAL DESIGN GROUP
ENGINEERS · LANDSCAPE ARCHITECTS · SURVEYORS
450 GRANT STREET AKRON, OHIO 44311-1183
TEL. (330) 375-1390 FAX. (330) 375-1590

PRINTED
APR 21 1999
ENVIRONMENTAL DESIGN GROUP, INC.

SURVEYOR

I hereby certify that the survey as shown hereon was performed under my direct supervision and that all corners were found or set as shown.

Thomas P. Tortorella, P.S. No. 7194 — 4-21-99 Date

STATE OF OHIO
THOMAS P. TORTORELLA
7194
REGISTERED PROFESSIONAL SURVEYOR