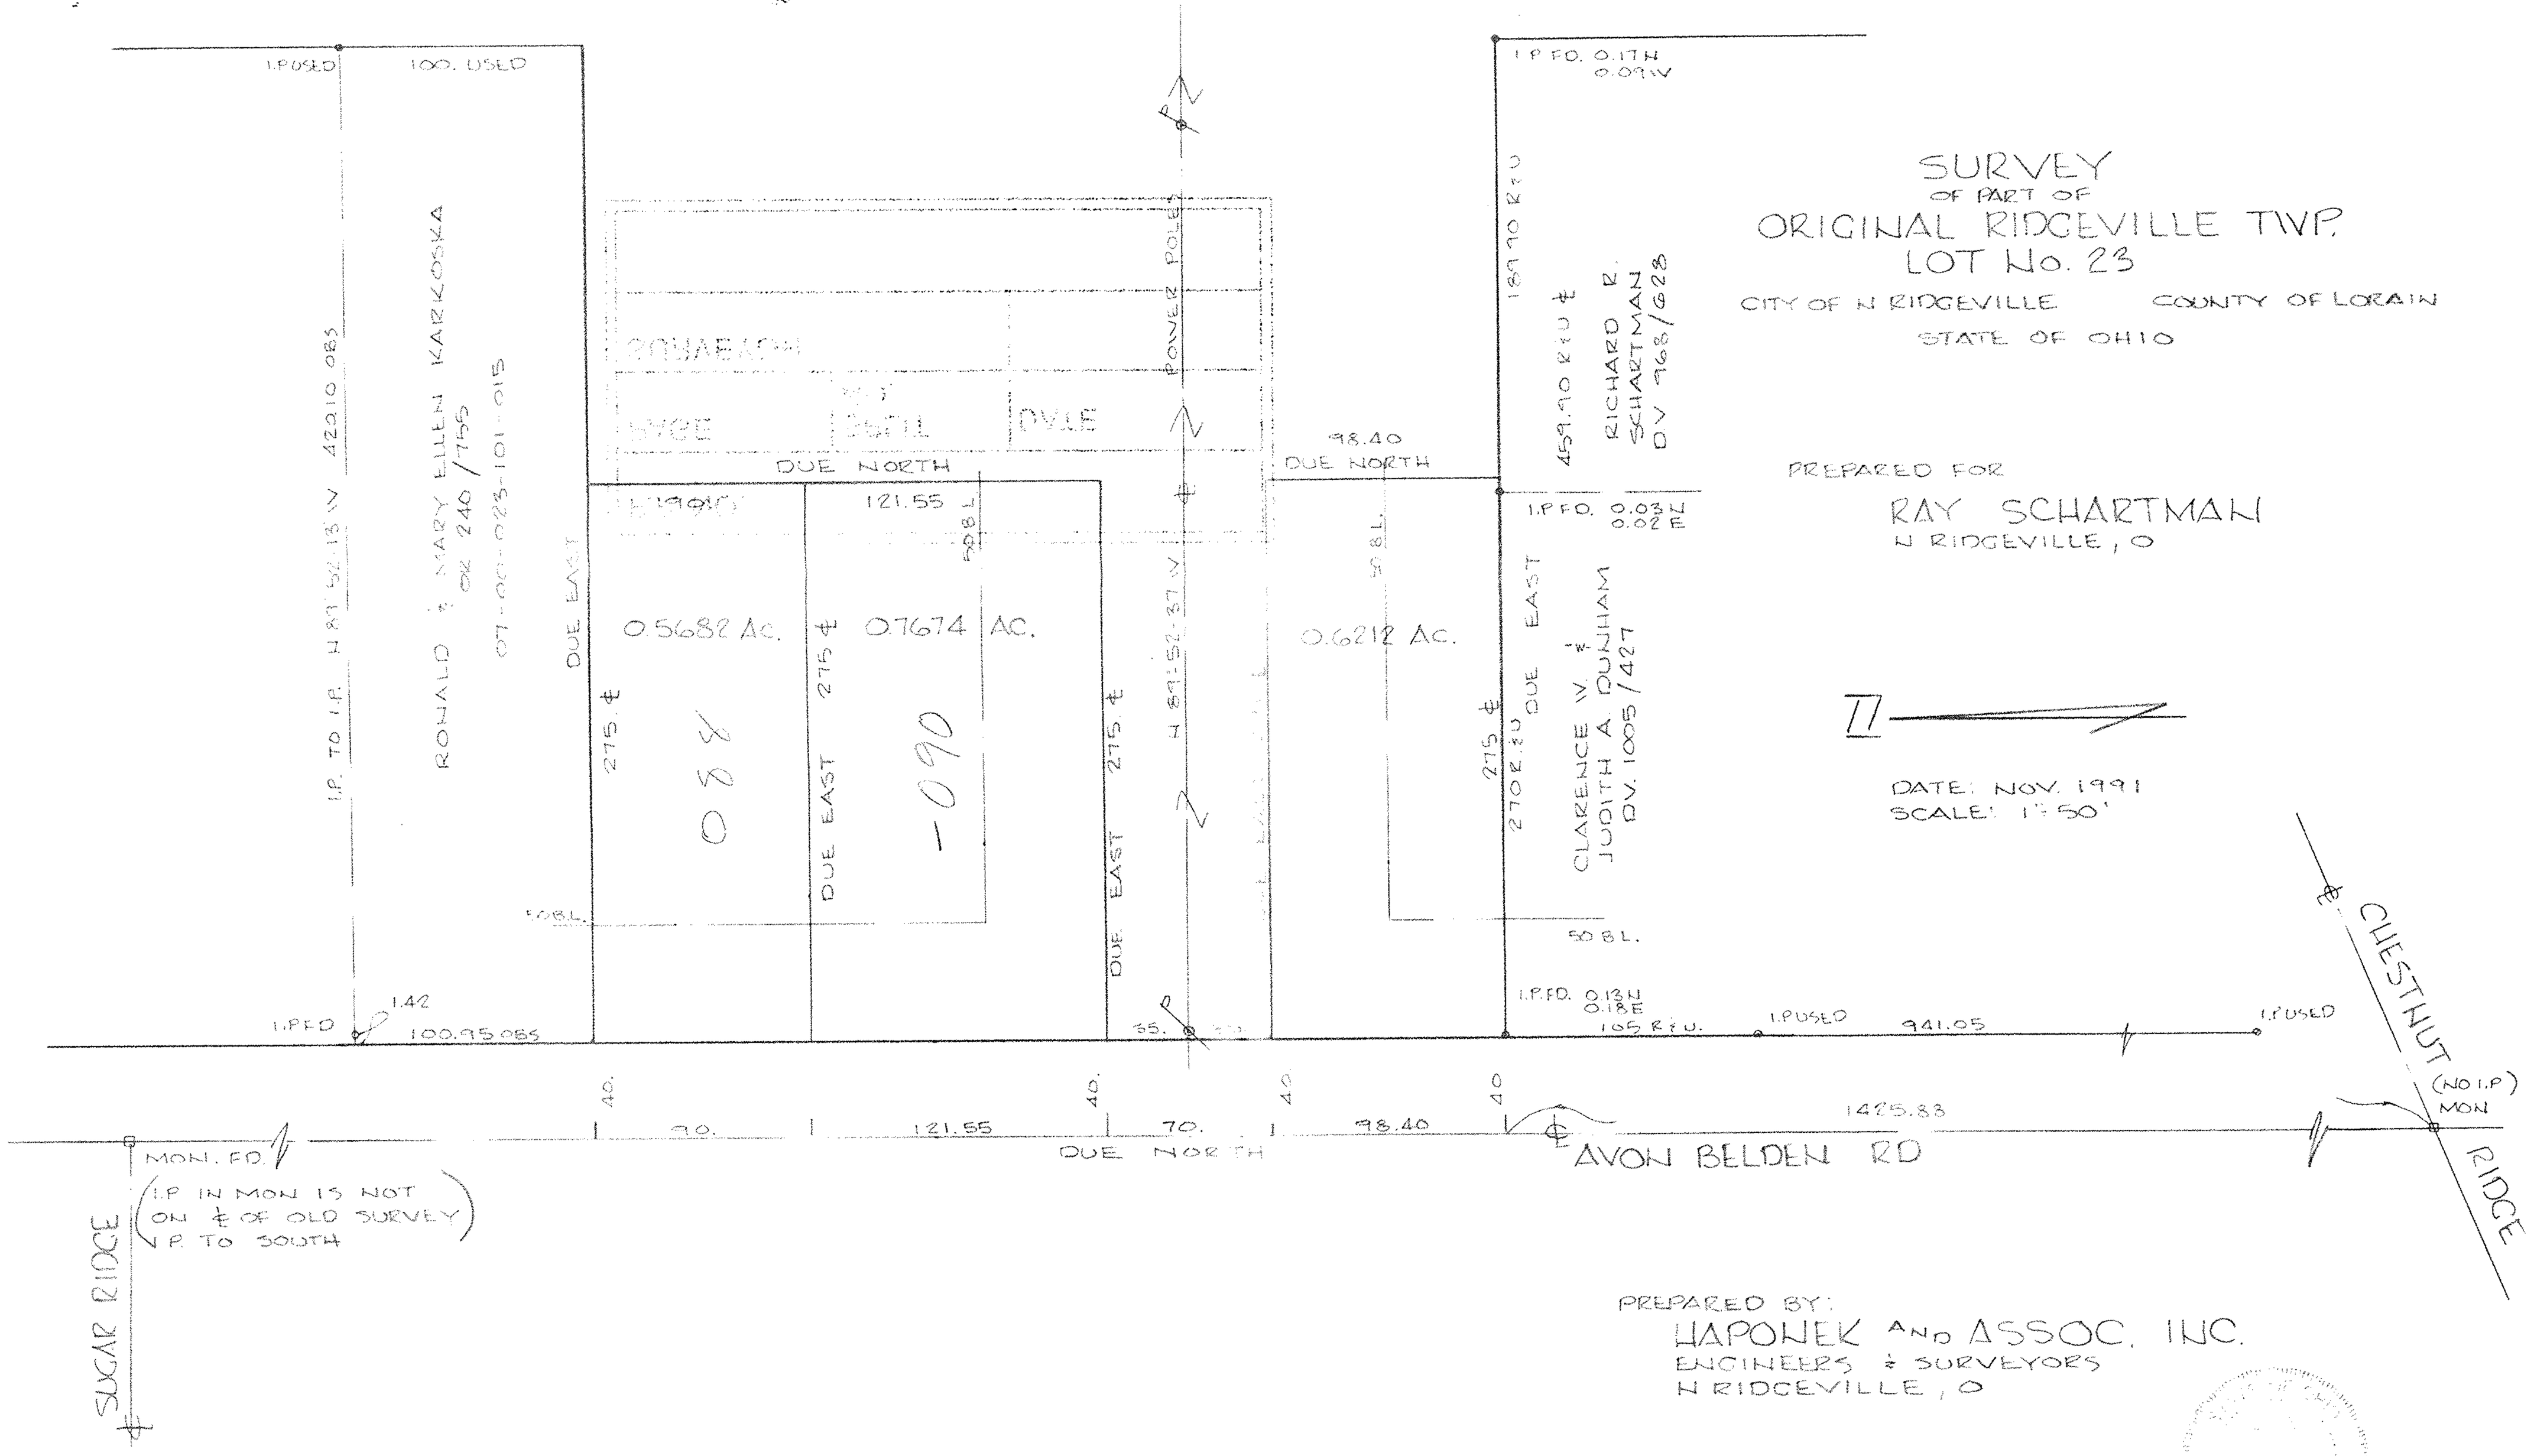

SURVEY
OF PART OF
ORIGINAL RIDGEVILLE TWP.
LOT No. 23

CITY OF N RIDGEVILLE COUNTY OF LORAIN
STATE OF OHIO

PREPARED FOR
RAY SCHARTMAN
N RIDGEVILLE, O

DATE: NOV. 1991
SCALE: 1"=50'

PREPARED BY:
HAPONEK AND ASSOC. INC.
ENGINEERS & SURVEYORS
N RIDGEVILLE, O