7-00-025

7-00-025

9196

PLAT OF SURVEYS FOR THE HEIRS OF GEORGE LANG

DEC 1 1975

ORIGINAL LOT 25 RIDGEVILLE TWP.
NORTH RIDGEVILLE CITY
LORAIN COUNTY OHIO
SCALE: 1" = 100' AUGUST-1975
Gary E. Penfound Reg. Surveyor, No. 4457

NOTES: o indicates iron pin set in August 1966 unless otherwise designated.
• indicates iron pin set in August 1975.
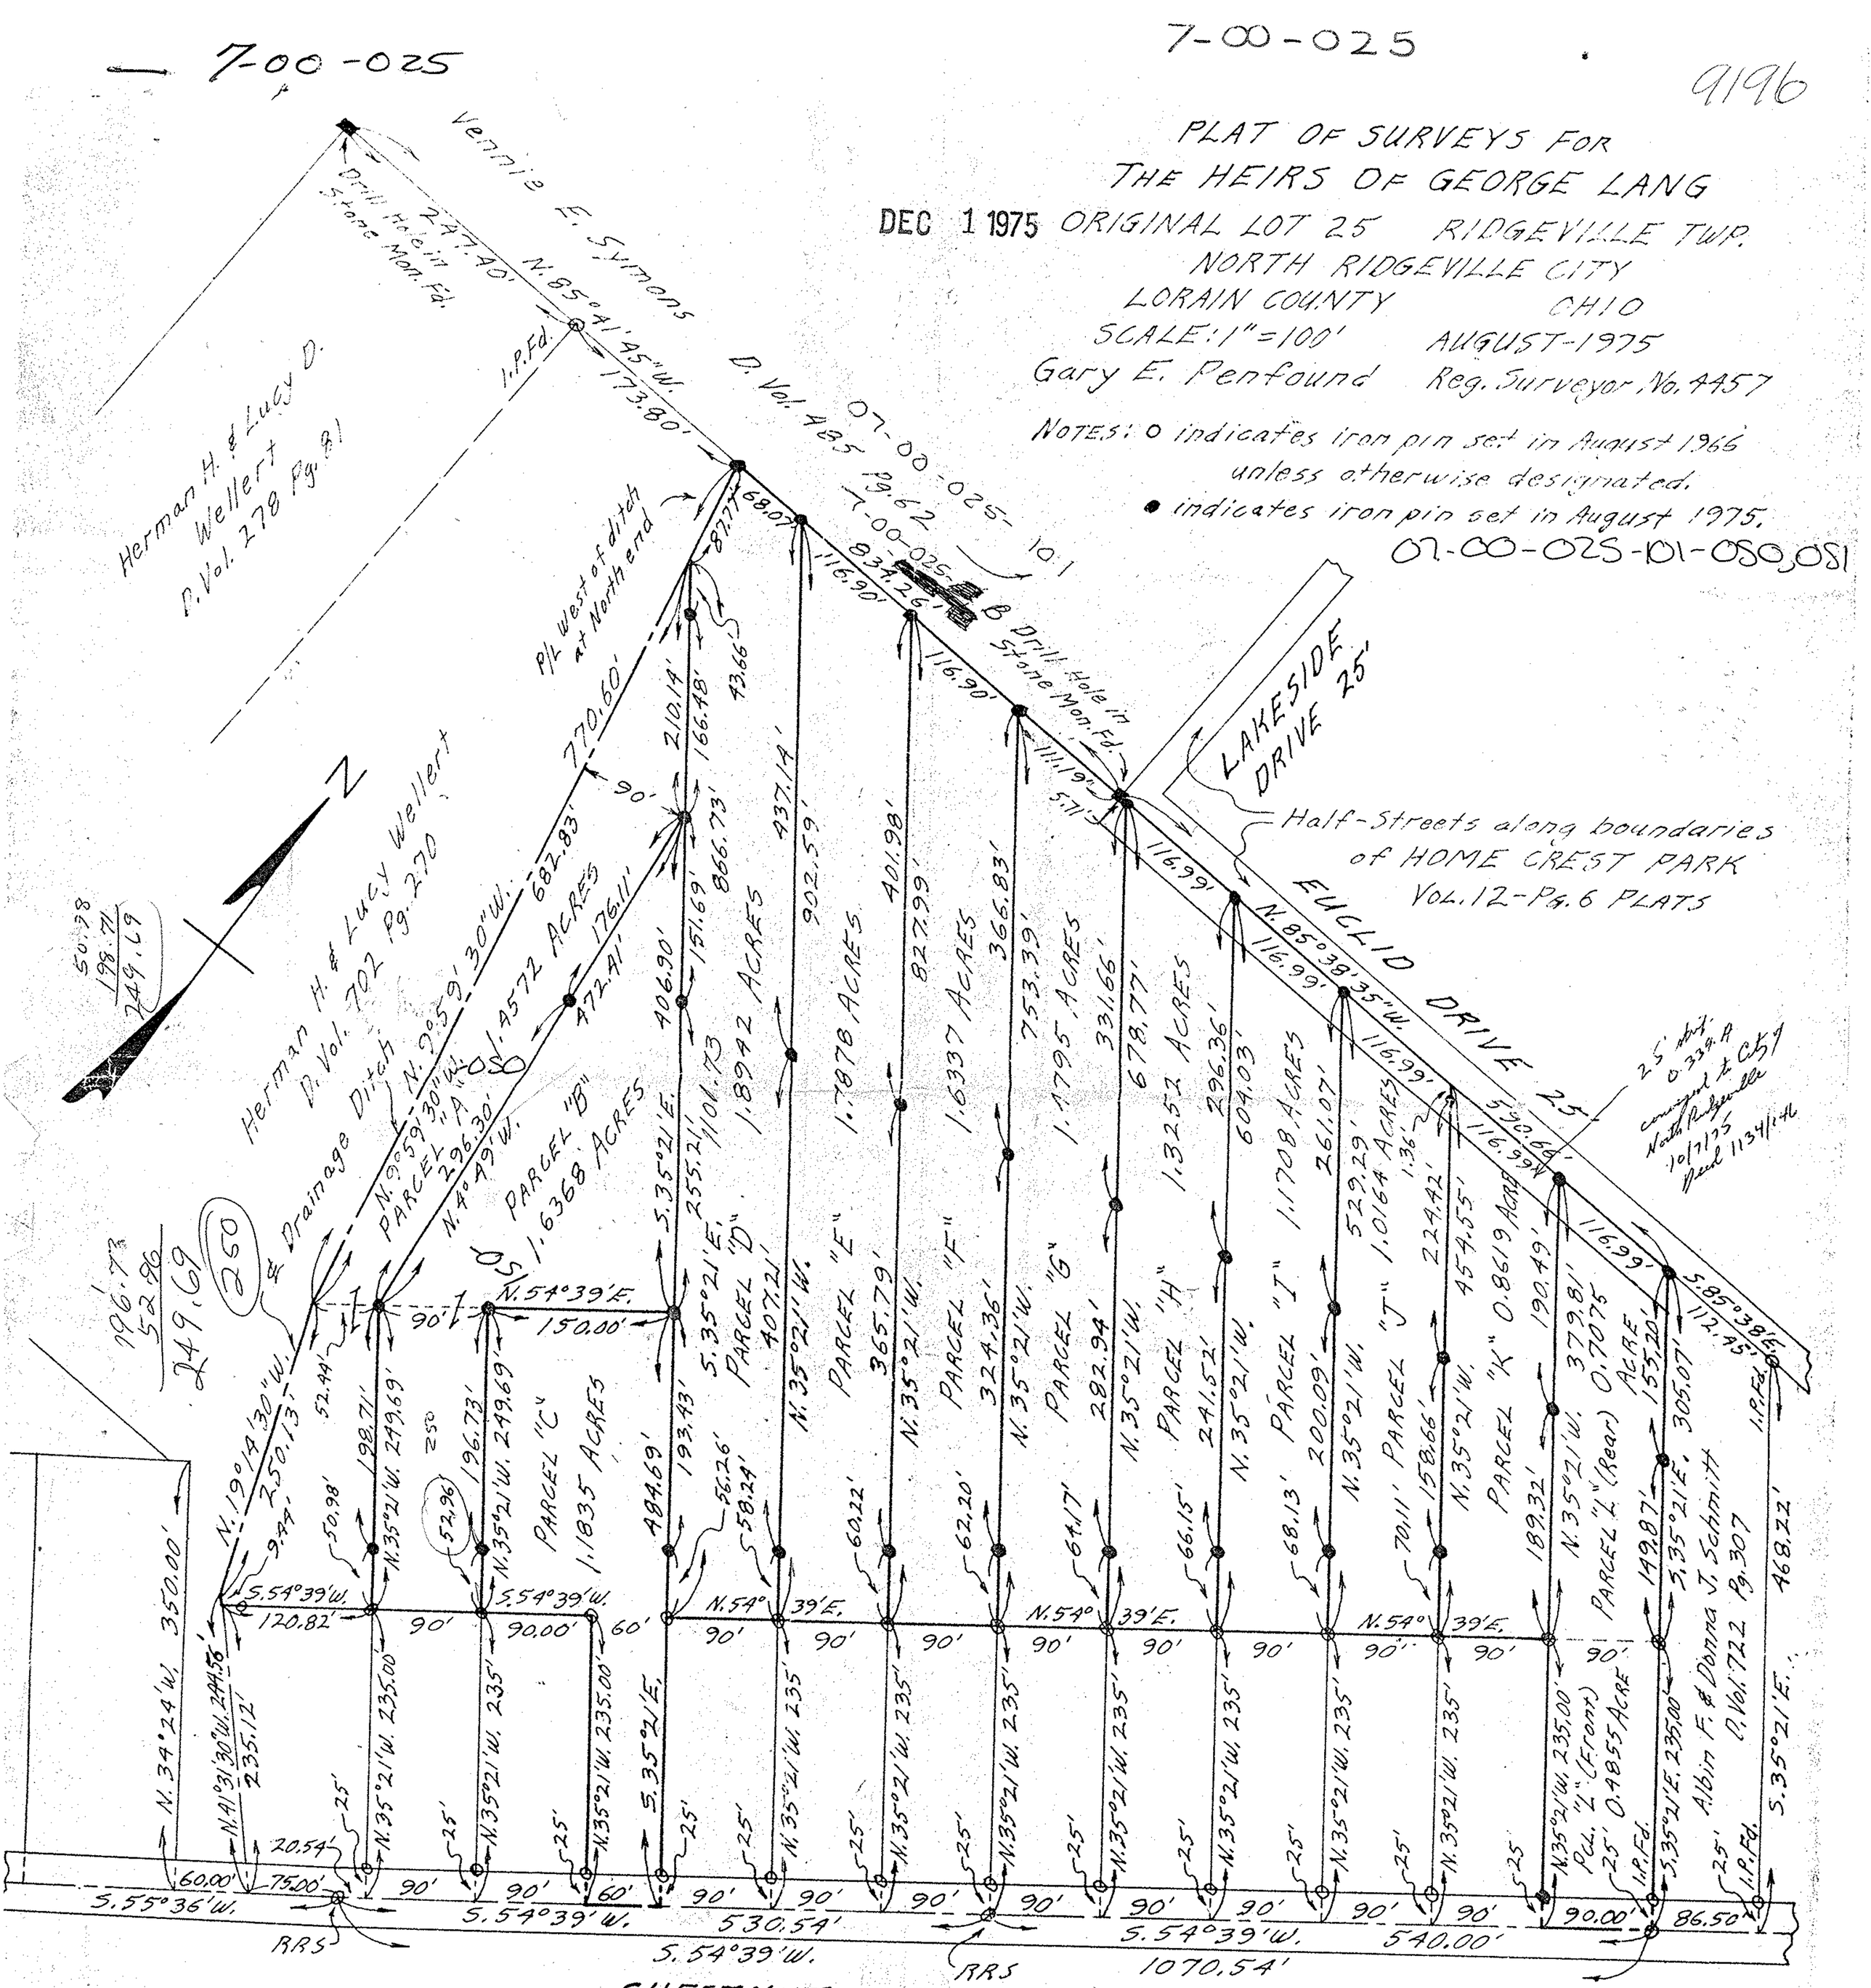
07-00-025-101-050,051