MAP OF SURVEY MADE FOR AND AT THE INSTANCE OF FOREST CITY LAND GROUP
BEING PART OF ORIGINAL RIDGEVILLE TOWNSHIP
LOTS 25 AND 26
NOW IN THE CITY OF NORTH RIDGEVILLE
LORAIN COUNTY, OHIO

DISTANCES ARE GIVEN IN FEET AND DECIMAL PARTS.
THEREON; BEARINGS ARE REFERENCED TO AN ASSUMED MERIDIAN AND ARE USED TO INDICATE ANGLES ONLY

SCOTT A. ANDREWS
PROFESSIONAL SURVEYOR NO. 7133

STATE OF OHIO
SCOTT A. ANDREWS
7133
REGISTERED
SURVEYOR

DONALD G. BOHNING & ASSOCIATES, INC.
CIVIL ENGINEERING & SURVEYING
7929 HUB PARKWAY • LACITY, N.A. OHIO 44125 • (216) 642-1130

HORIZ. SCALE	DRN.	CKD.	DATE	FIELD NO.	DRAWING NO.	SHEET
1"=100'	C.G.	K.B.	FEB 1998	-------	2873-3	1 / 1

NOTE:
"IR. PIN SET" INDICATES 5/8" DIAMETER BY 30" LONG REBAR WITH IDENTIFICATION "D.G. BOHNING ASSOC."

SURVEY REFERENCES:
O.D.O.T. CENTERLINE SURVEY AND R.O.W. PLAN SET LOR 20/10 8.27/8.63
LOR 20-15.99
FOR RELOC. S.R. 83
SAID PLANS ARE THE BASIS FOR THE ASSUMED BEARING SYSTEM OF THIS SURVEY

P.P.N.
07-00-025-101-070,071+ru074
021031
OF SURVEY
01-006499
April 2001
MAP PAGE
07-00-025-A
SURVEYOR
Scott A Andrews

APPROVED
LORAIN CO.
MAP DEPT.
DATE 4-23-01
PAGE 1-00-025-1
BY JHATFIELD
#01-006699

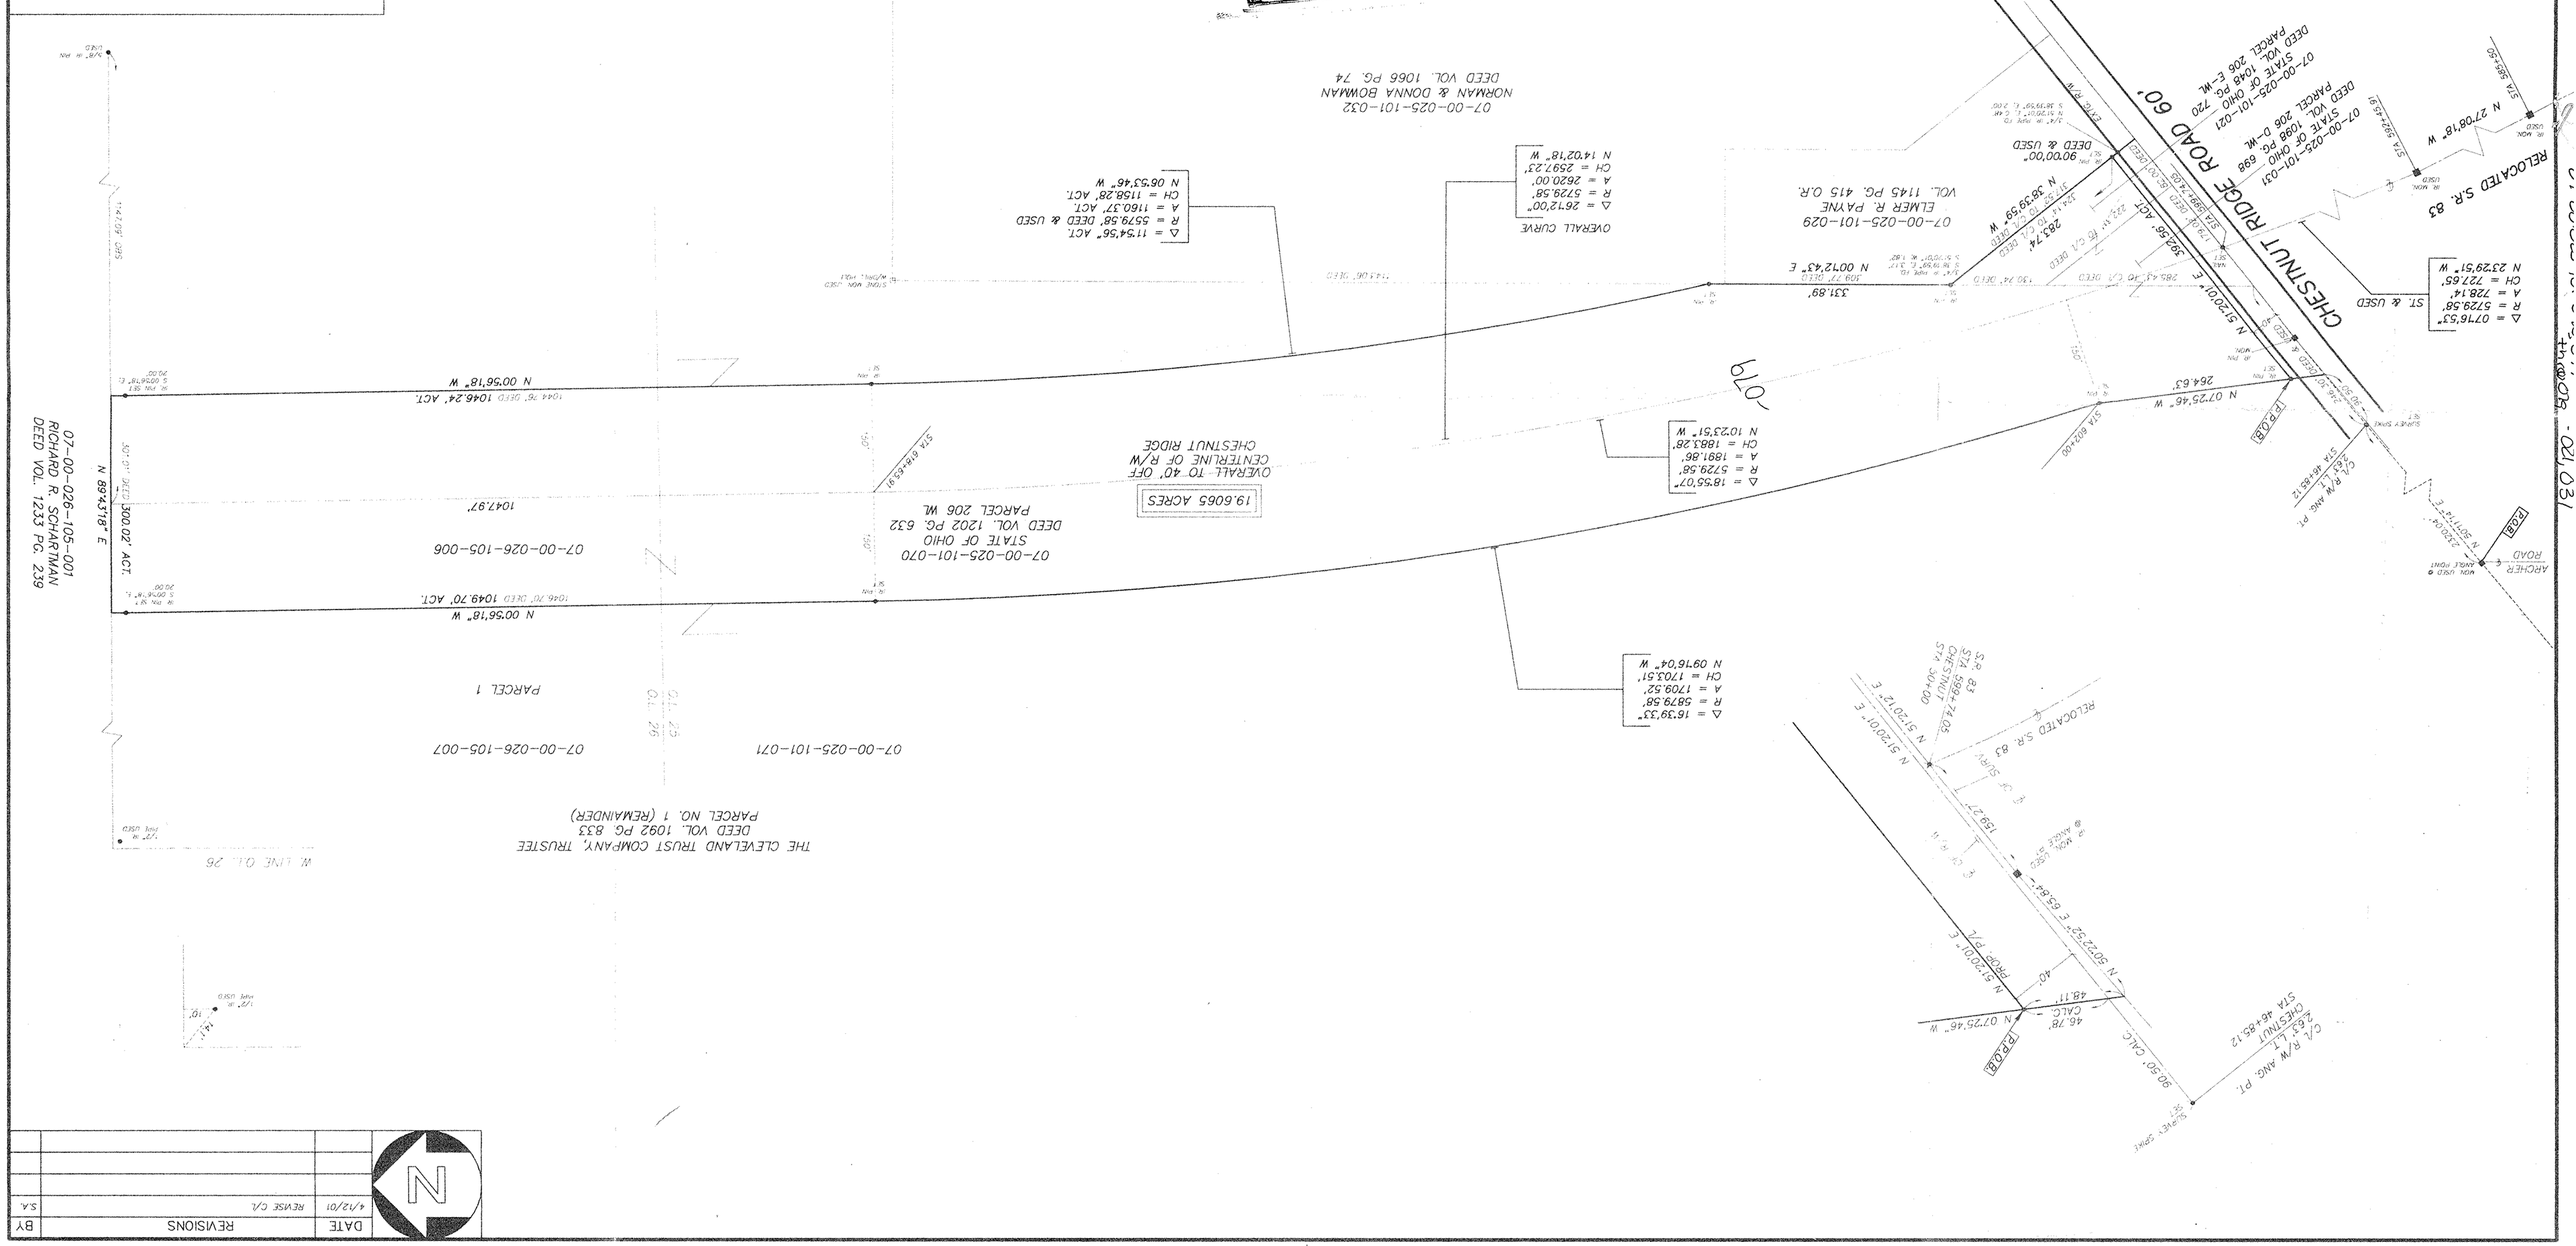

	DATE	REVISIONS	BY
	4/12/01	REVISE C/L	S.A.