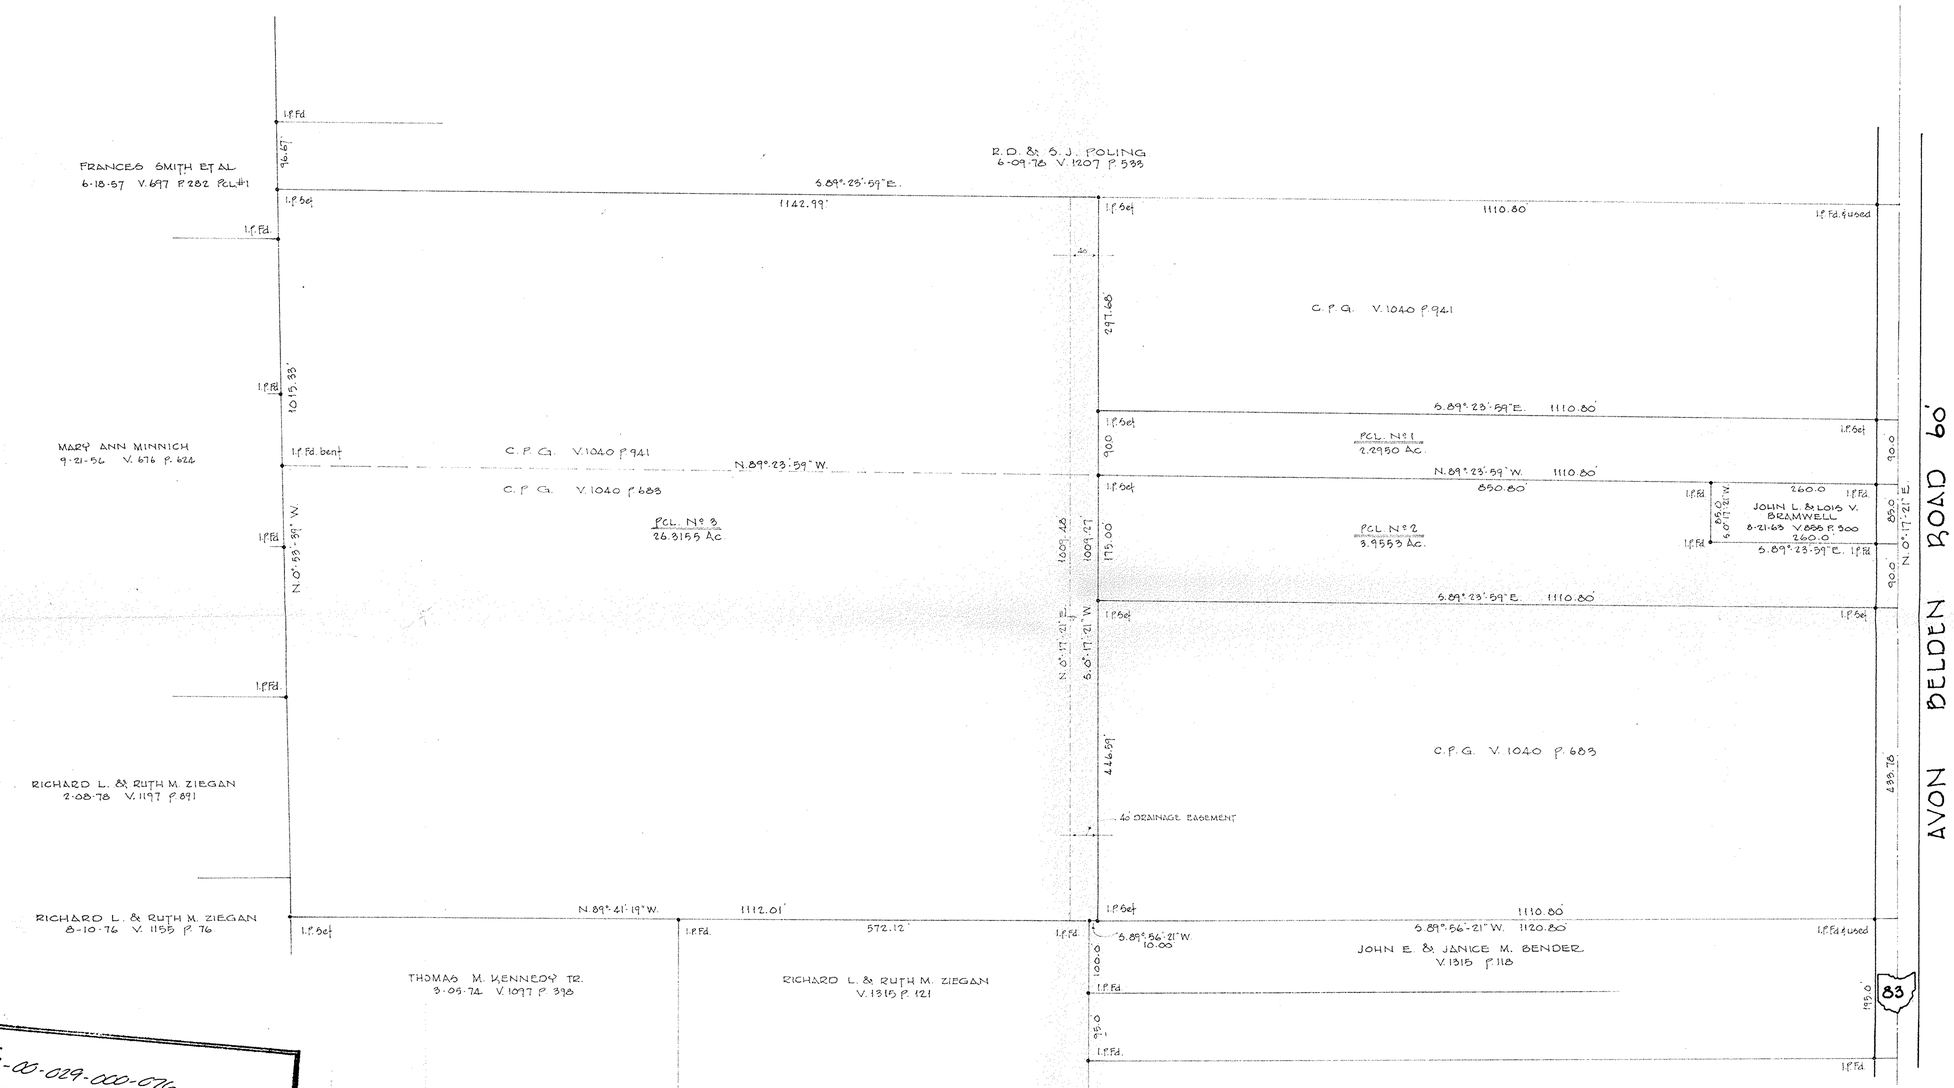

P.P. NO.	
07-00-029-000-076	
SPLIT # 16088	DATE OF SURVEY
MAP PAGE Laundon·Simon·Cahl & Assoc	
SURVEYOR 7-B	

SURVEY OF

C. P. GILGENBACH LANDS

PART OF O.L. 29 RIDGEVILLE TWP. — CITY OF NORTH RIDGEVILLE
COUNTY OF LORAIN — STATE OF OHIO
SCALE 1" = 100' — JAN. 9, 1985

LAUNDON • SIMON • CAHL & ASSOC.
ENGINEERS — SURVEYORS
JOB Nº 84-1342 — F.B. 98 P. 58

#16088
APPROVED
LORAIN CO.
MAP DEPT.
DATE 3-15-85
PAGE 7-B
BY T. McMain
VOID

183