07-00-030-000-062
20443
APPROVED
LORAIN CO.
MAP DEPT.
DATE 7-15-93
PAGE 7-B
BY CHADWN
VOID FRANICS
AFTER 7/1/93

FOOR & ASSOCIATES, INC.
ENGINEERS & SURVEYORS
35836 CENTER RIDGE
N. RIDGEVILLE, OHIO 44039
OFFICE 327-4776

STATE OF OHIO
DANE A. HAPONEK
REGISTERED SURVEYOR

SURVEY

OF PART OF

ORIGINAL RIDGEVILLE TWP.
LOT NO 30
CITY OF N RIDGEVILLE COUNTY OF LORAIN
STATE OF OHIO

PREPARED FOR:

BEN JANAS
36375 MILLS ROAD
N. RIDGEVILLE, OHIO

DATE: NOV. 1979
SCALE: 1" = 100'

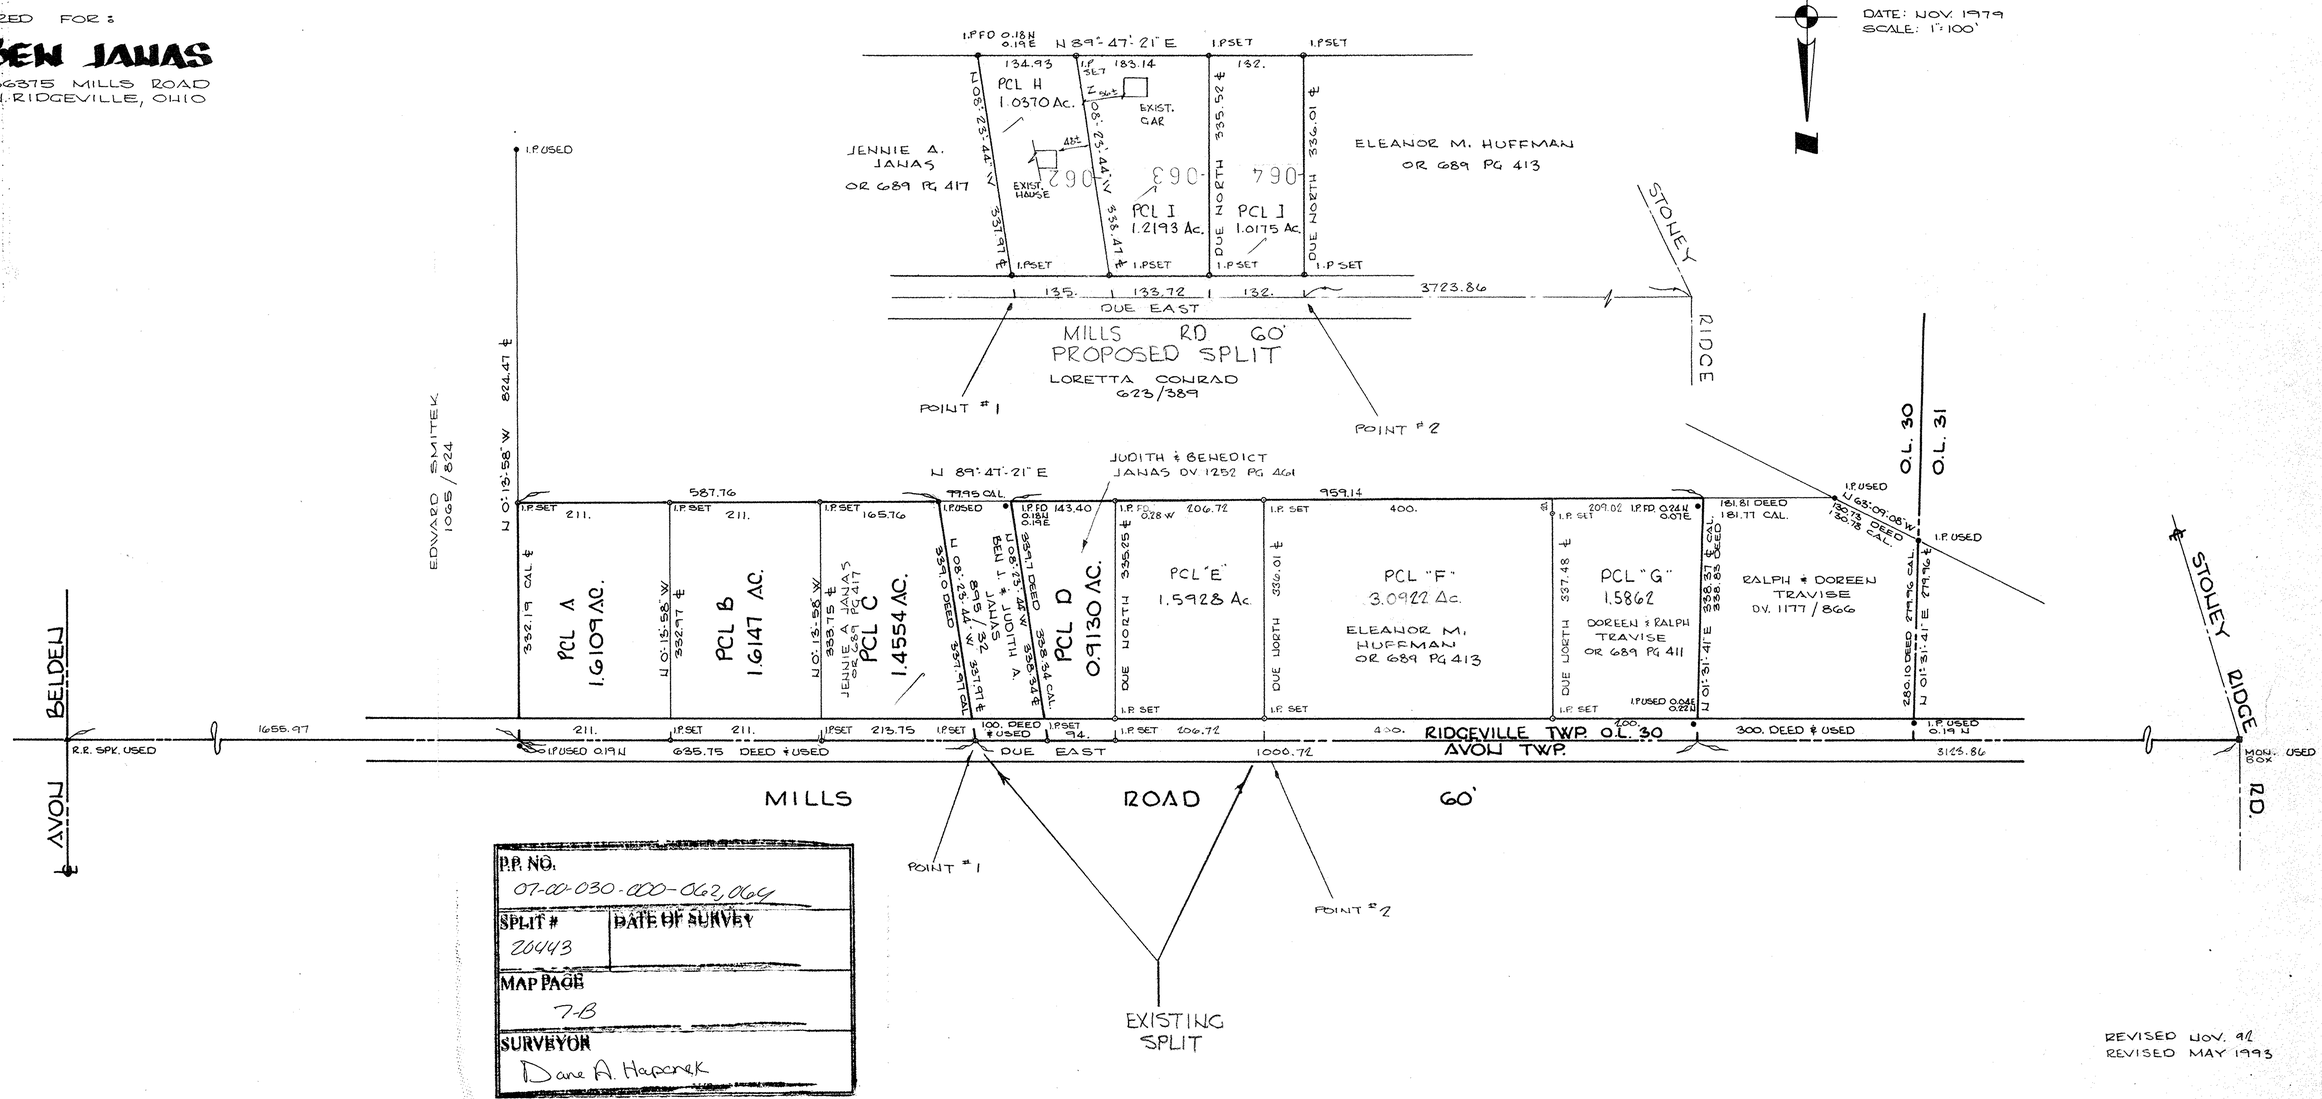

P.P. NO. 07-00-030-000-062, 064	
SPLIT # 20443	DATE OF SURVEY
MAP PAGE 7-B	
SURVEYOR Dane A. Haponek	

REVISED NOV. 91
REVISED MAY 1993

#79-49