P.P. NO. 07-00-031-000-009, -061 thru 063	
SPLIT # 02-01090	DATE OF SURVEY
MAP PAGE 7B	
SURVEYOR Dane A. Haponek	

SURVEY
OF PART OF
ORIGINAL RIDGEVILLE TWP. LOT NO. 31
CITY OF NORTH RIDGEVILLE COUNTY OF LORAIN
STATE OF OHIO

PREPARED BY:
HAPONEK AND ASSOCIATES
SURVEYORS AND ENGINEERS
NORTH RIDGEVILLE, OH

PREPARED FOR:
WILLIAM WELTER
4875 STONEY RIDGE ROAD
NORTH RIDGEVILLE, OH

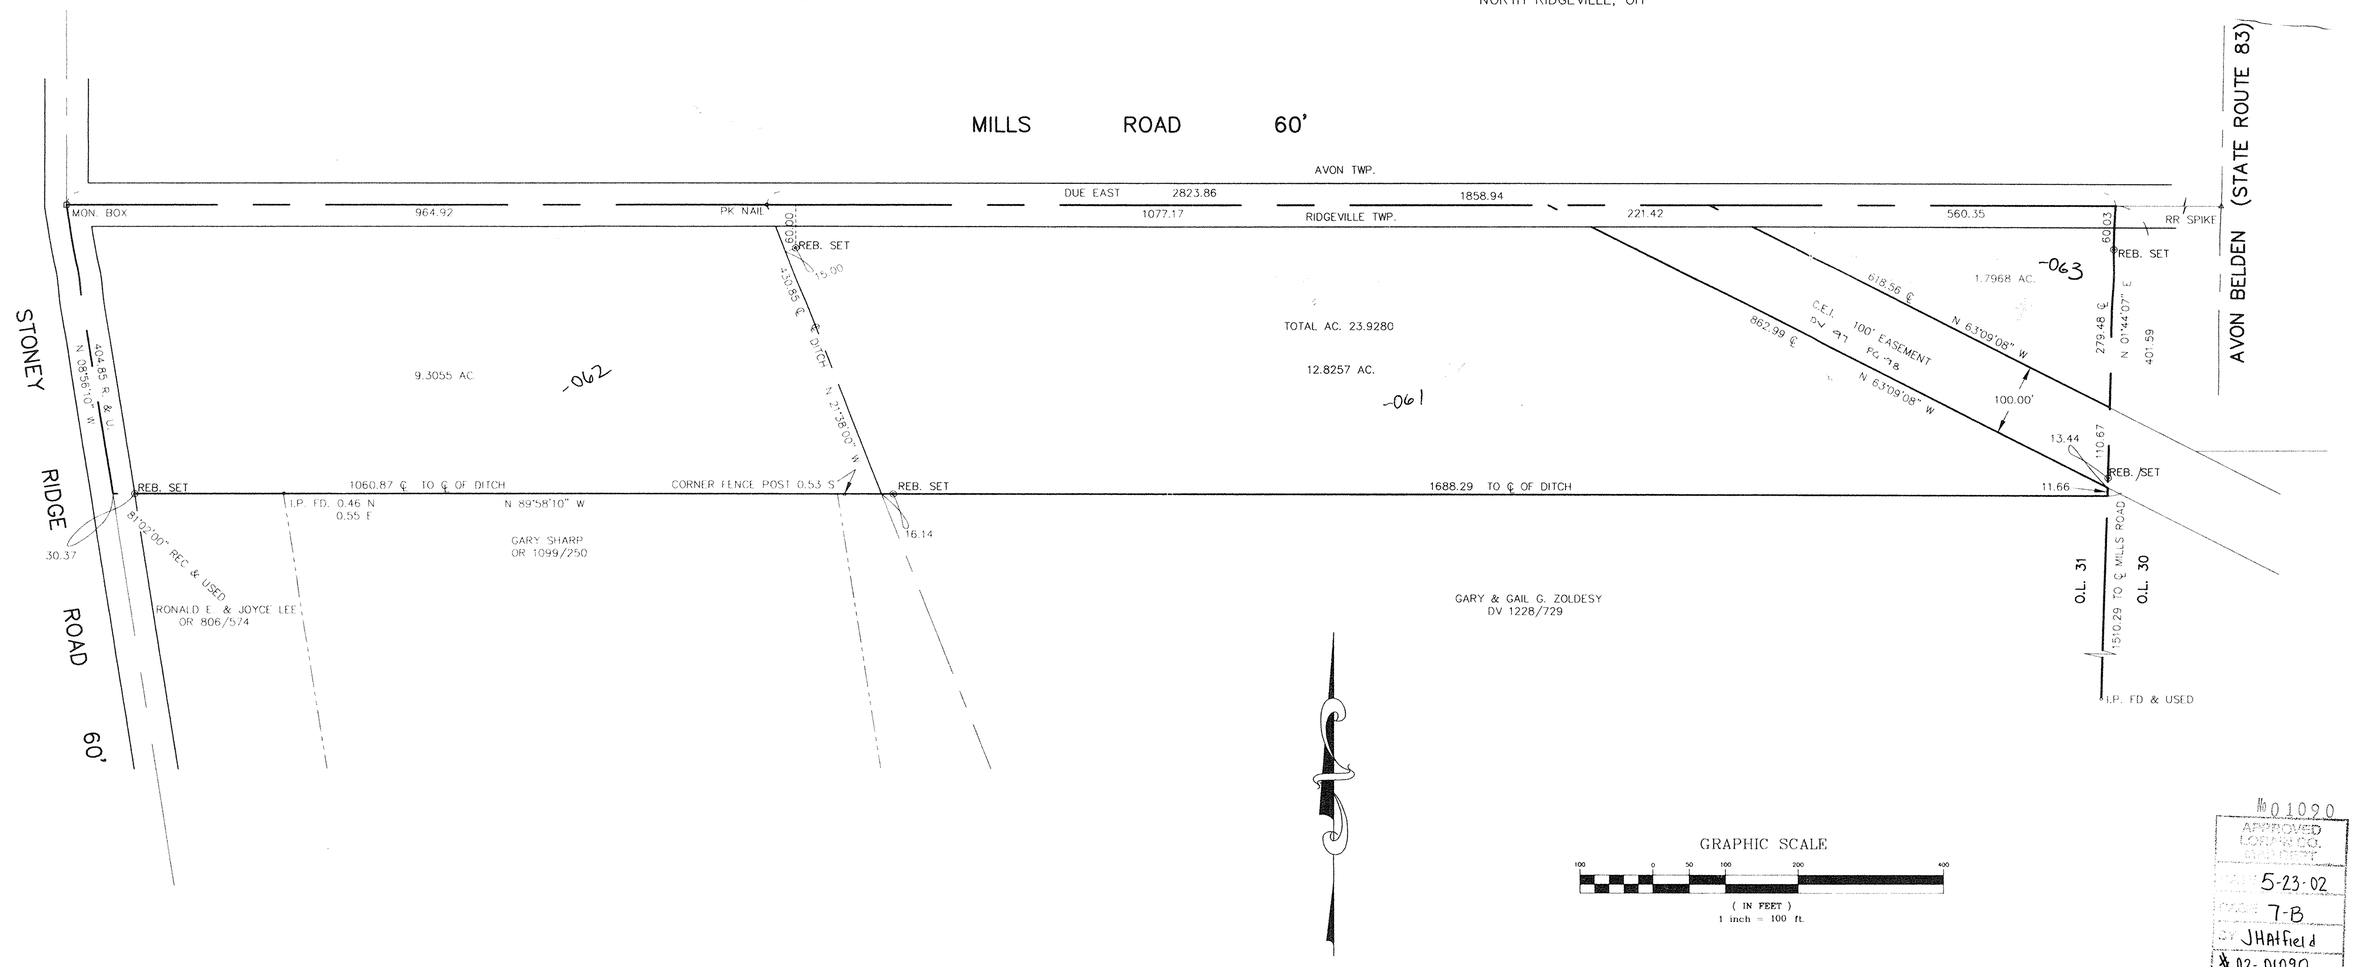

GRAPHIC SCALE
100 0 50 100 200 400
(IN FEET)
1 inch = 100 ft.

№ 01090
APPROVED
LORAIN CO.
BUILDING DEPT.
DATE 5-23-02
PARCEL 7-B
BY JHatfield
№ 02-01090

78-143