LOCATION SURVEY

OF PART OF

ORIGINAL RIDGEVILLE TWP. LOTS 31

CITY OF N. RIDGEVILLE COUNTY OF LORAIN

STATE OF OHIO

PREPARED BY:

HAPONEK AND ASSOC.

SURVEYORS AND ENGINEERS

N. RIDGEVILLE, OH.

STATE OF OHIO
DANE A. HAPONEK
S-6211
REGISTERED
SURVEYOR

PREPARED FOR:

DETTORE FARMS

N. RIDGEVILLE, OH.

APPROVED
LORAIN CO.
MAP DEPT
DATE 2-13-95
PAGE 7-B
BY E. FRANCIS
21231
07-00-031-000-

21231

DATE: SEPT 1994

SCALE: 1" = 40'

P.P. NO.	
07-00-031-000-041	
SPLIT #	DATE OF SURVEY
21231	Sept. 94
MAP PAGE	
7-B	
SURVEYOR	
Dane A. Haponek	

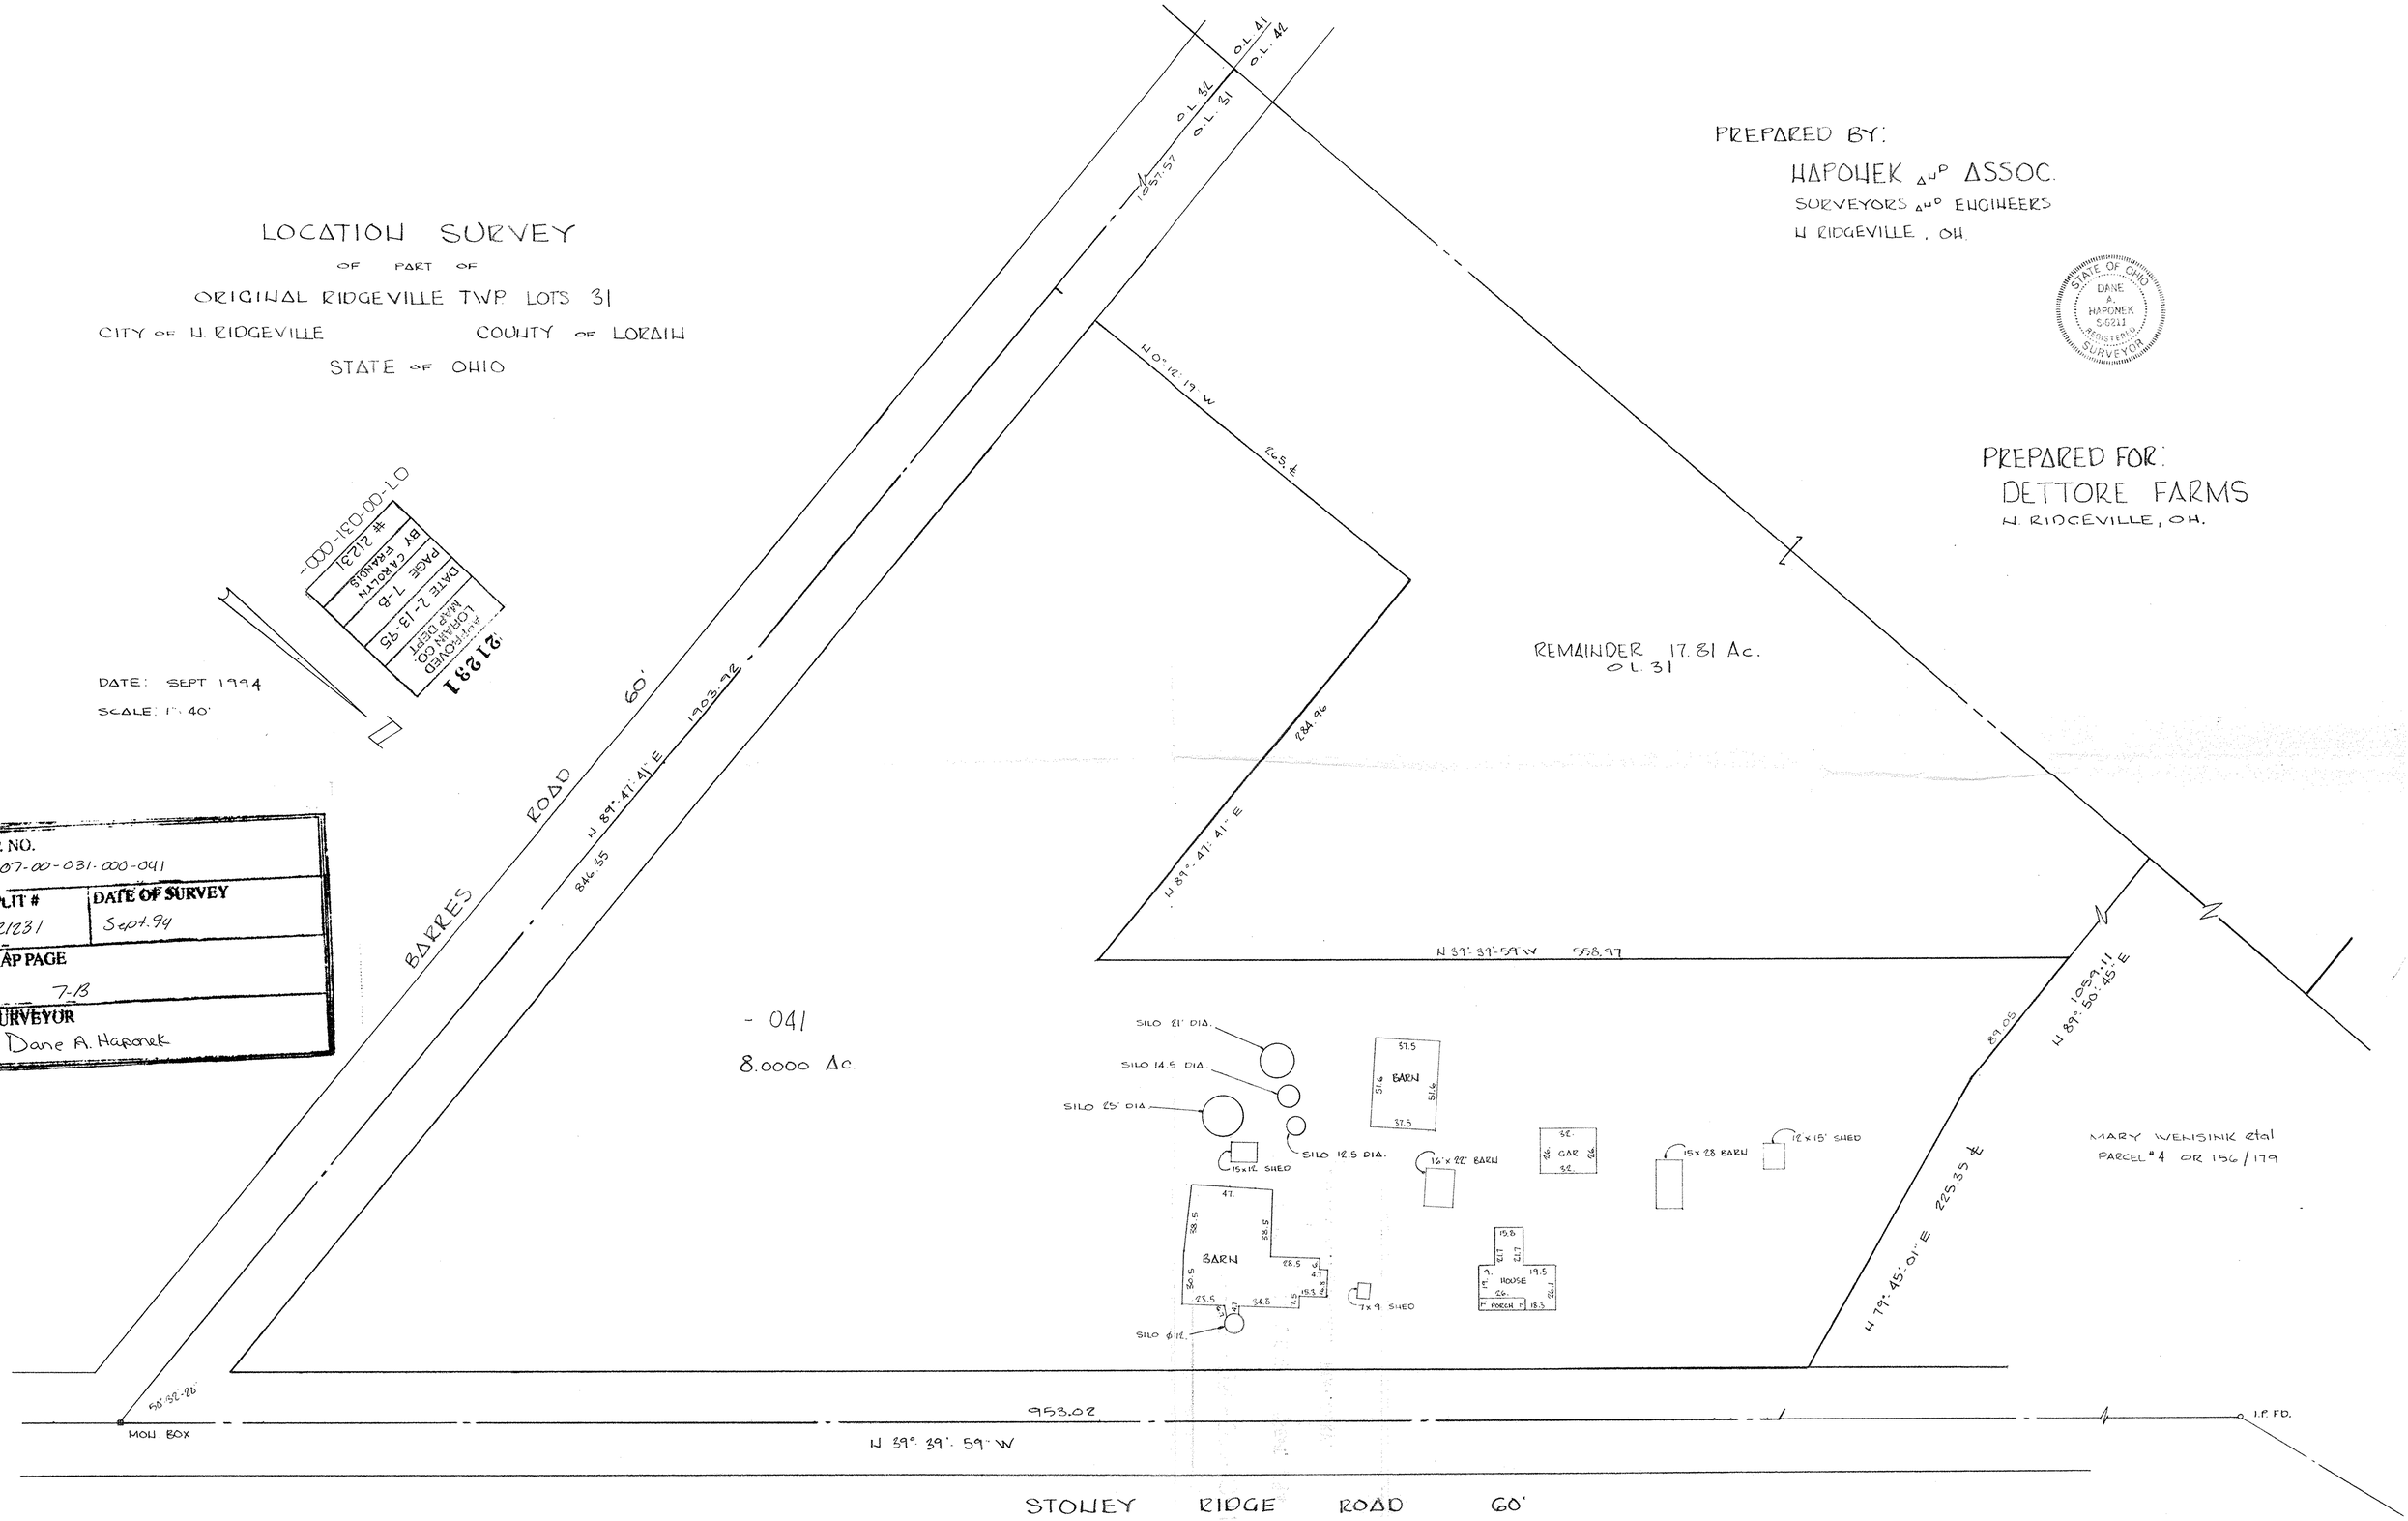

94-45