PROPERTY SPLIT

OF PART OF

ORIGINAL RIDGEVILLE TWP. LOT 31

CITY OF N. RIDGEVILLE COUNTY OF LORAIN

STATE OF OHIO

MARCH 5, 1997
SCALE: 1"=40'

NOTE:
SPLIT FROM ORIGINAL PARCEL
PPN 07-00-031-000-047
VOLUME 1314 PAGE 693

PREPARED FOR:
REMON CORP.
37000 CENTER RIDGE ROAD
NORTH RIDGEVILLE, OH

PREPARED BY:
HAPONEK & ASSOCIATES
34100 CENTER RIDGE ROAD
NORTH RIDGEVILLE, OH

5-6-97

STATE OF OHIO
DANE A. HAPONEK
5-6-97

#22118
APPROVED
LORAIN CO.
MAP DEPT.
DATE 4-8-97
PAGE 7-B
BY R. BELL
#22118
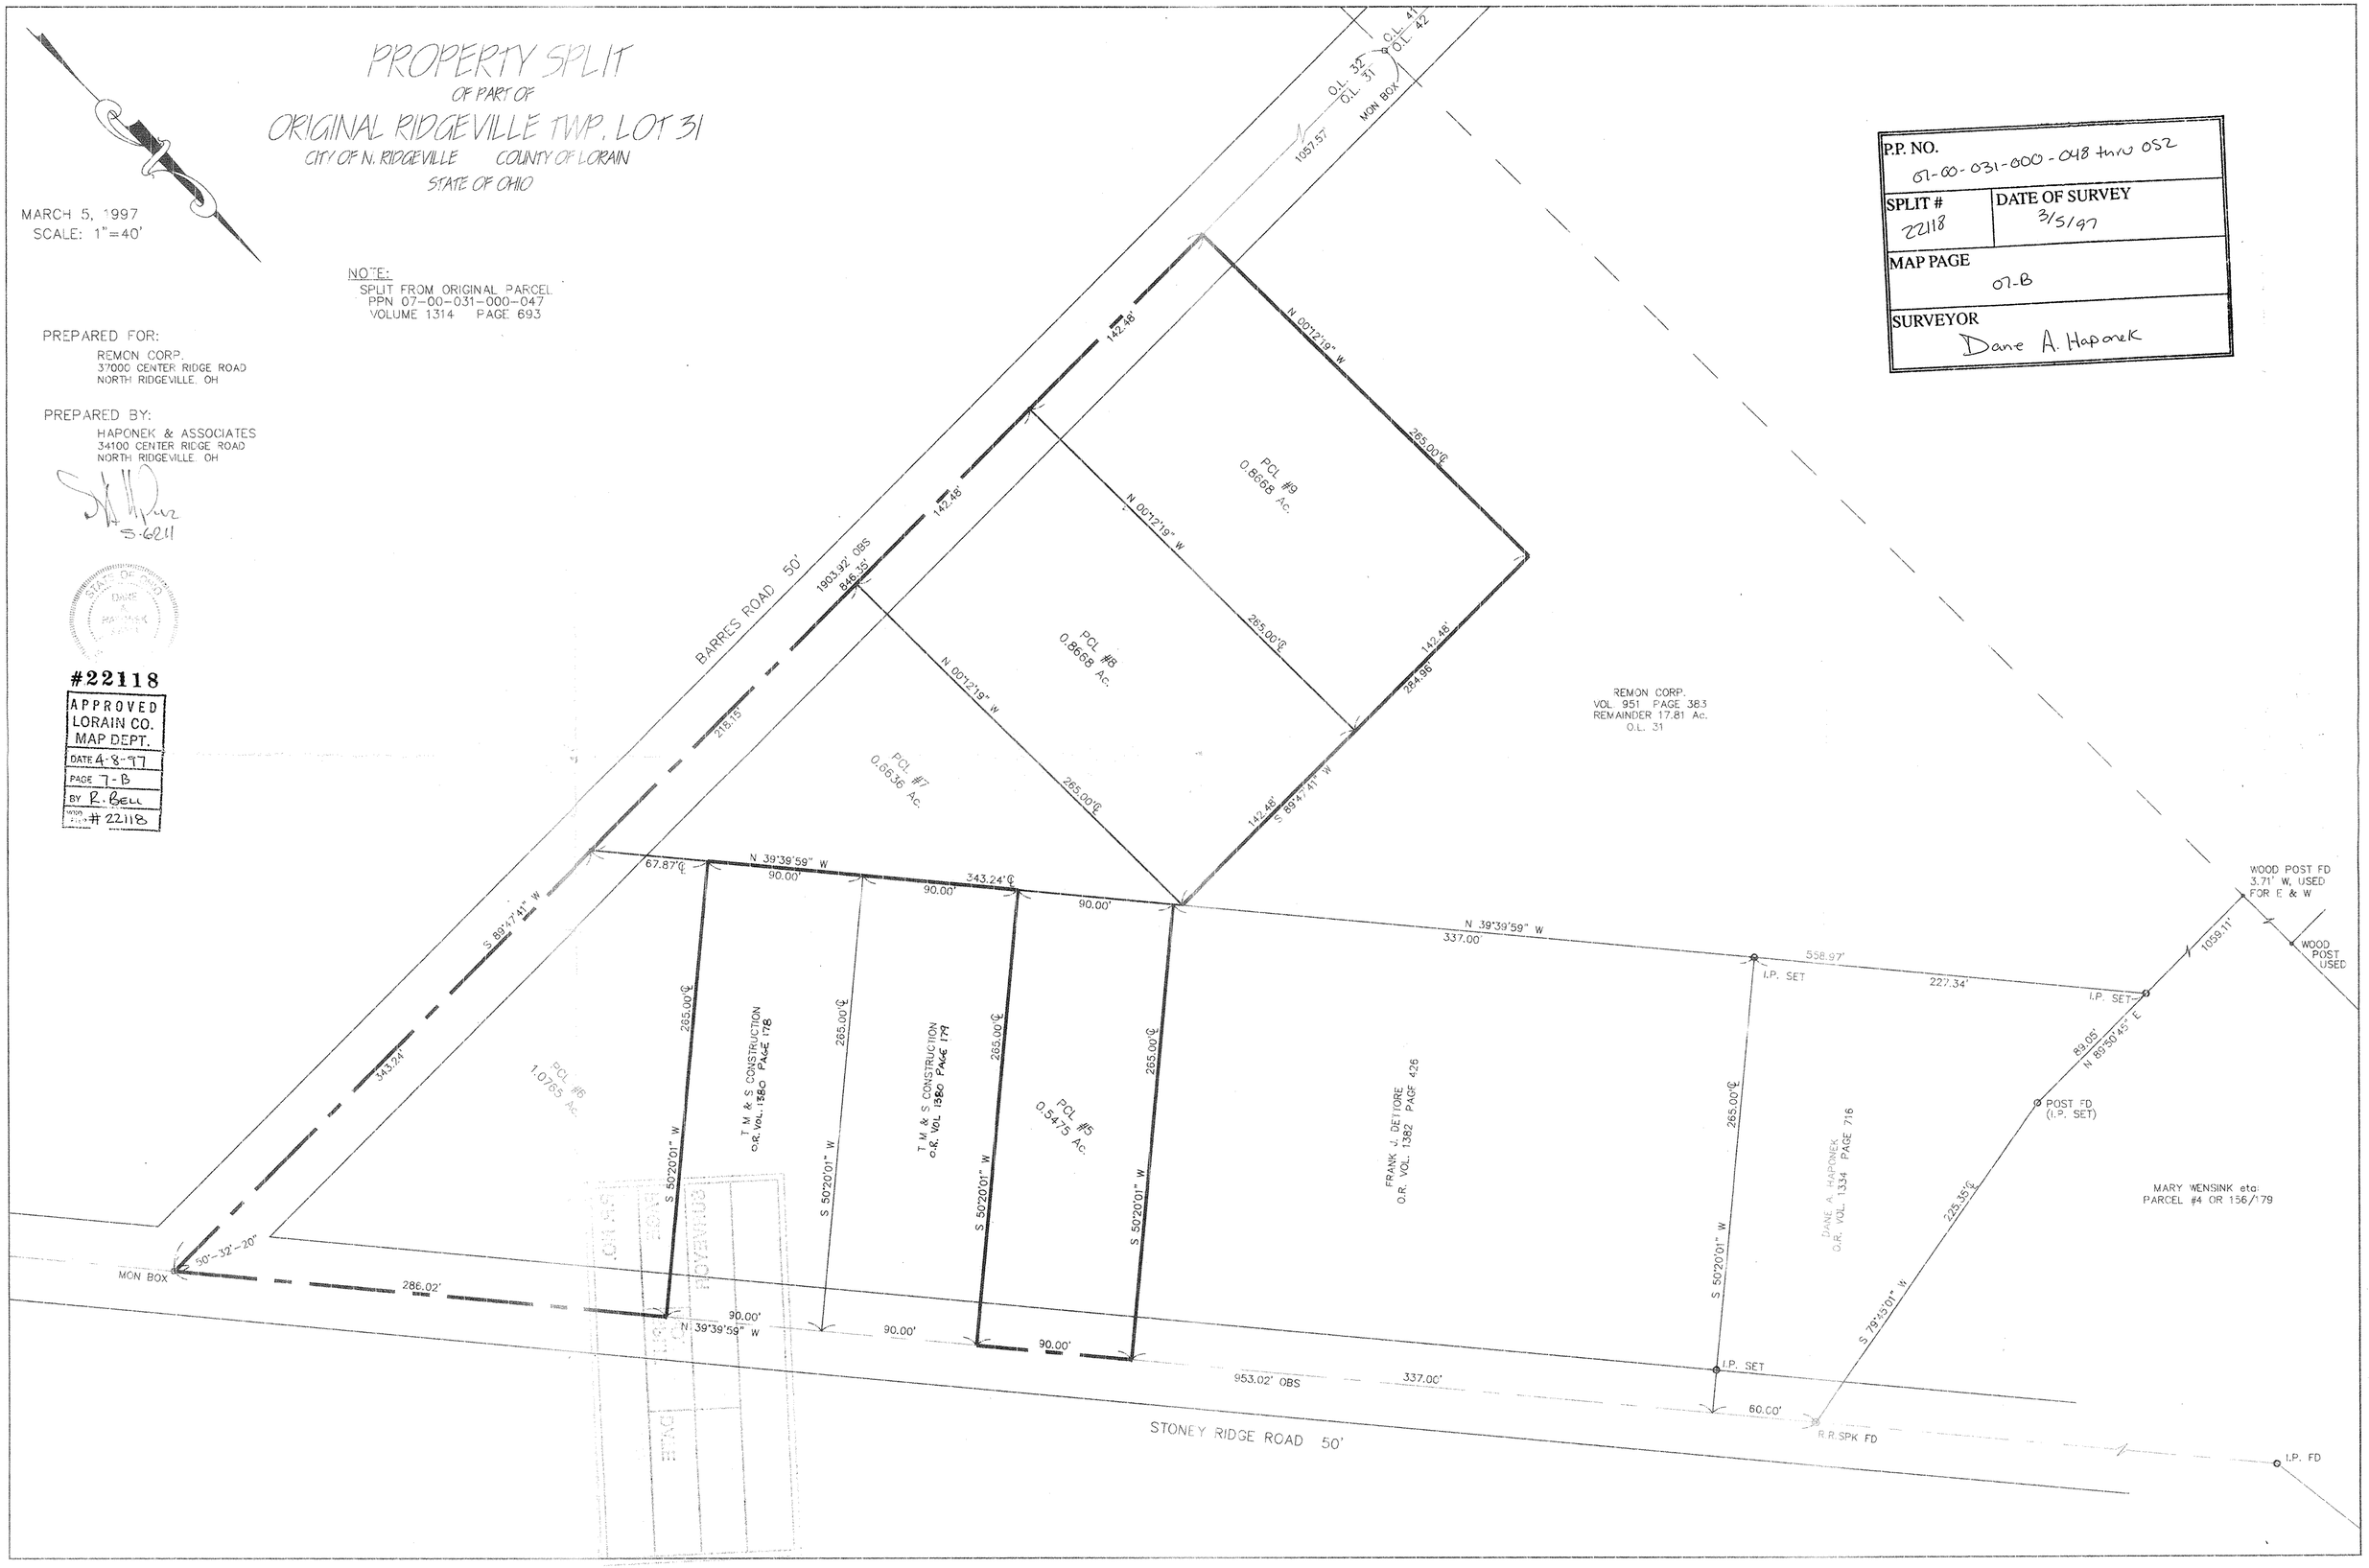
P.P. NO.	
07-00-031-000-048 thru 052	
SPLIT # 22118	DATE OF SURVEY 3/5/97
MAP PAGE 07-B	
SURVEYOR Dane A. Haponek