PROPERTY SPLIT

OF MAP 7B

ORIGINAL RIDGEVILLE TWP LOT 31

IN CITY OF N. RIDGEVILLE COUNTY OF LORAIN

STATE OF OHIO

NOTE:
SPLIT FROM ORIGINAL PARCEL
SEE 07-00-031-000-042
VOLUME 951 PAGE 383

PREPARED FOR:
REMON CORP.
34200 CENTER RIDGE ROAD
NORTH RIDGEVILLE, OH

PREPARED BY:
HAPONEK & ASSOCIATES
34100 CENTER RIDGE ROAD
NORTH RIDGEVILLE, OH

P.P. NO.	
07-00-031-000-053 thru 057	
SPLIT # 22148	DATE OF SURVEY March 1997
MAP PAGE 7-B	
SURVEYOR Dane A. Haponek	

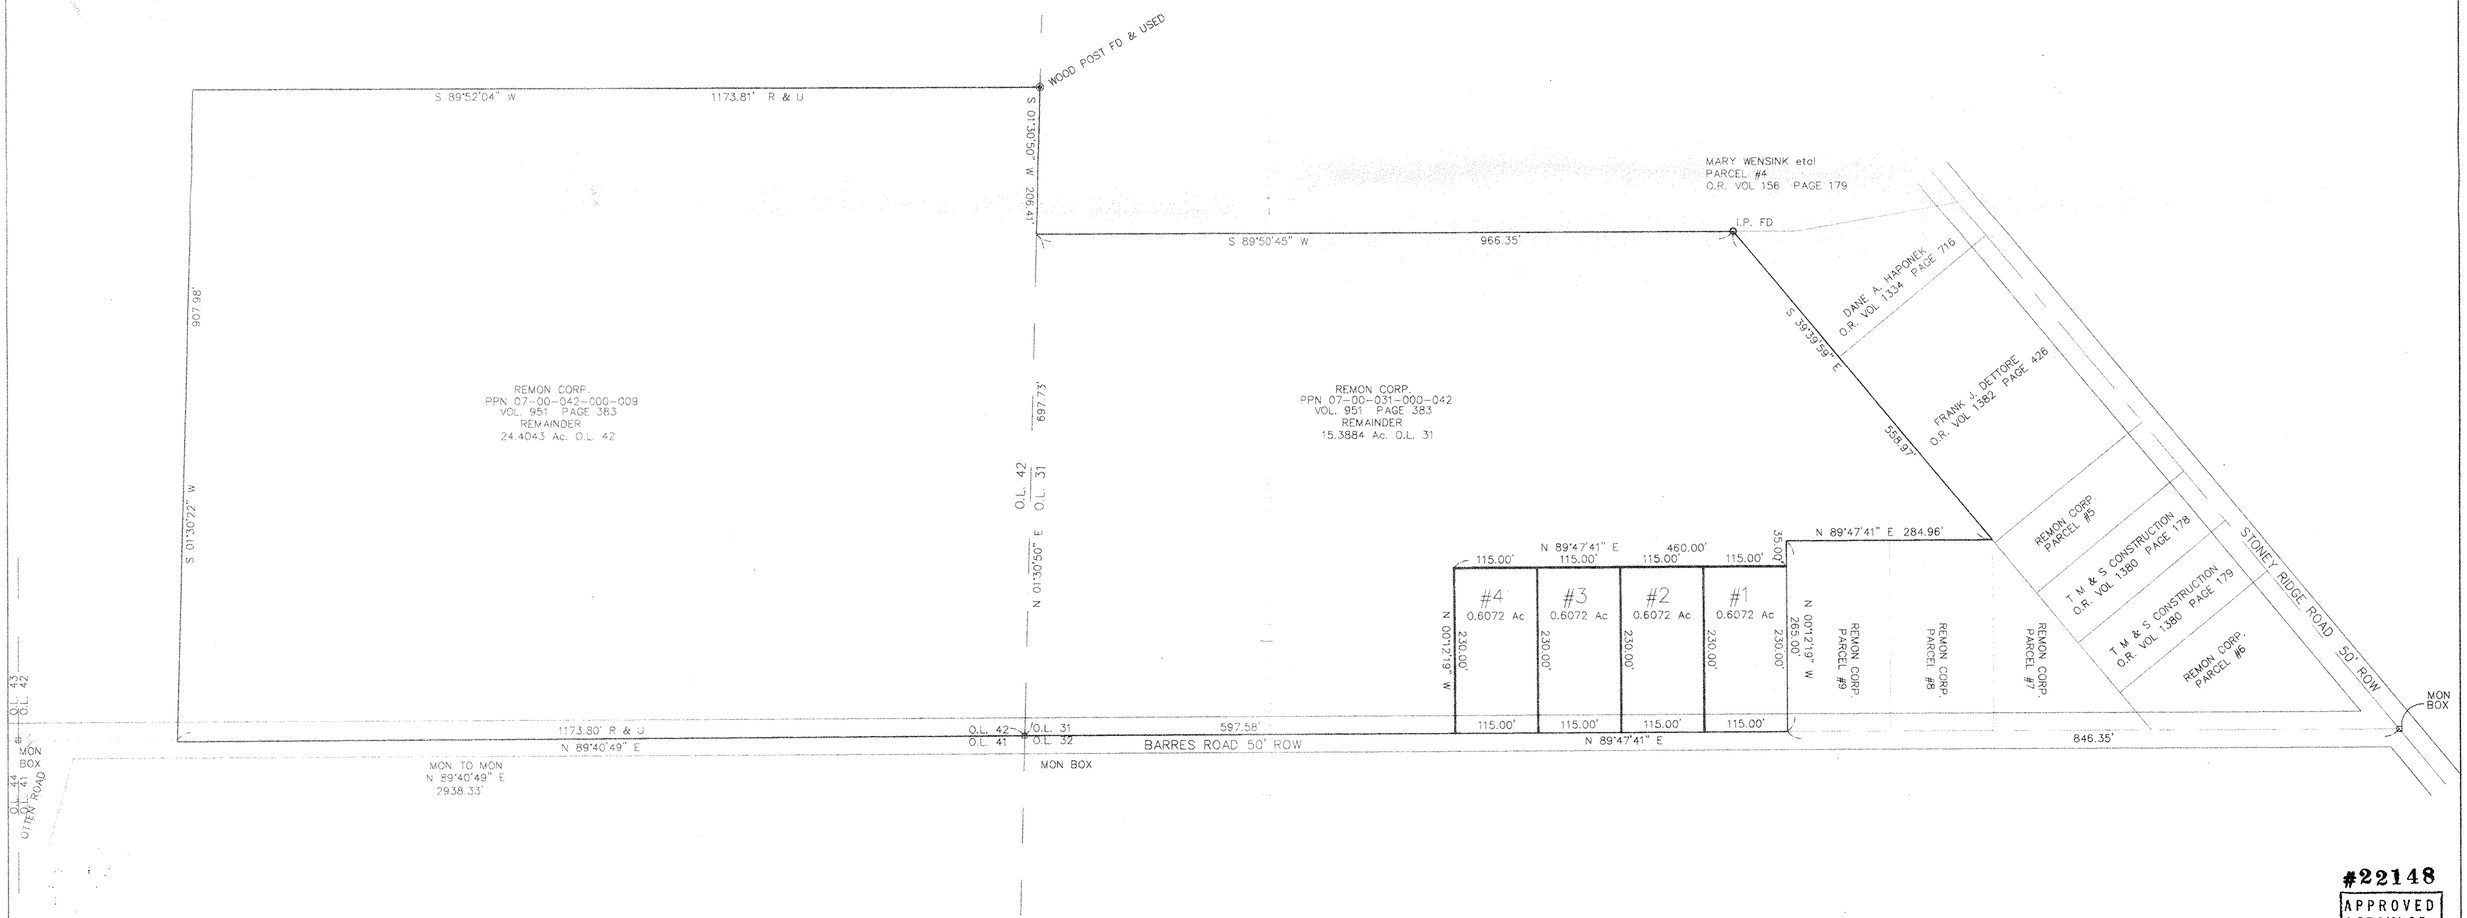

#22148

APPROVED
LORAIN CO.
MAP DEPT.
DATE 4-17-97
PAGE 7-B
BY R. BELL
PROJECT # 22148