37000 CENTER RIDGE ROAD SURVEY SPLIT

ORIGINAL RIDGEVILLE LOT NO. 33

CITY OF NORTH RIDGEVILLE COUNTY OF LORAIN STATE OF OHIO

N

GRAPHIC SCALE

40 0 20 40 80 160

(IN FEET)
1 inch = 40 ft.

327-4776

SURVEYING
by
HAPONEK & ASSOCIATES
34100 CENTER RIDGE ROAD
NORTH RIDGEVILLE, OHIO

STATE OF OHIO
DANE A. HAPONEK
S-6211
REGISTERED SURVEYOR

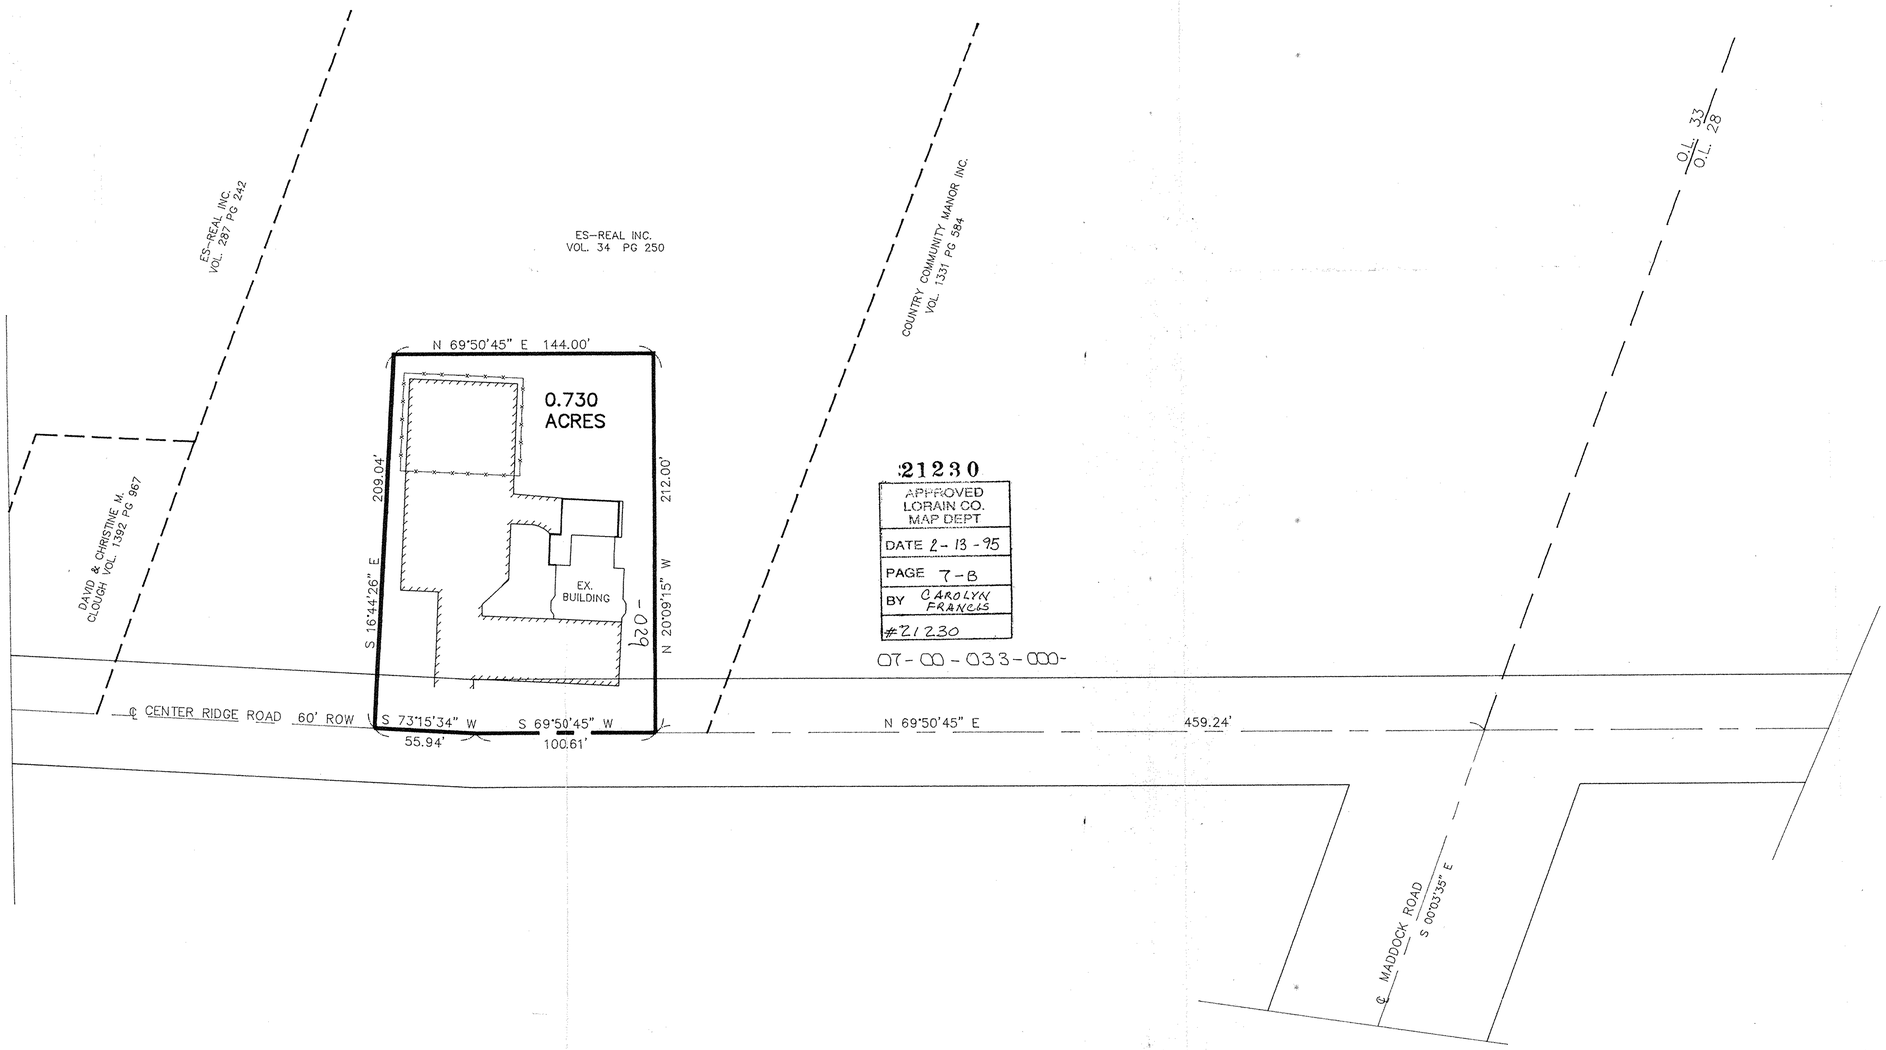

21230

APPROVED LORAIN CO. MAP DEPT
DATE 2-13-95
PAGE 7-B
BY CAROLYN FRANCIS
#21230

07-00-033-000-

P.P. NO. 07-00-033-000-029	
SPLIT # 21230	DATE OF SURVEY
MAP PAGE 07-B	
SURVEYOR Dane A. Haponek	

HAWK REALTY
SURVEY SPLIT
37000 CENTER RIDGE ROAD
March 23, 1993

MICHAEL ZUNICH & ASSOCIATES
35888 CENTER RIDGE ROAD
NORTH RIDGEVILLE, OHIO 44039
PH: (216) 327-7740
FAX: (216) 327-5620

SHEET 1 OF 1

P.N.: 1.20 DRAWING CODE: FDSPLIT.DWG