7- Lot 35

#12841

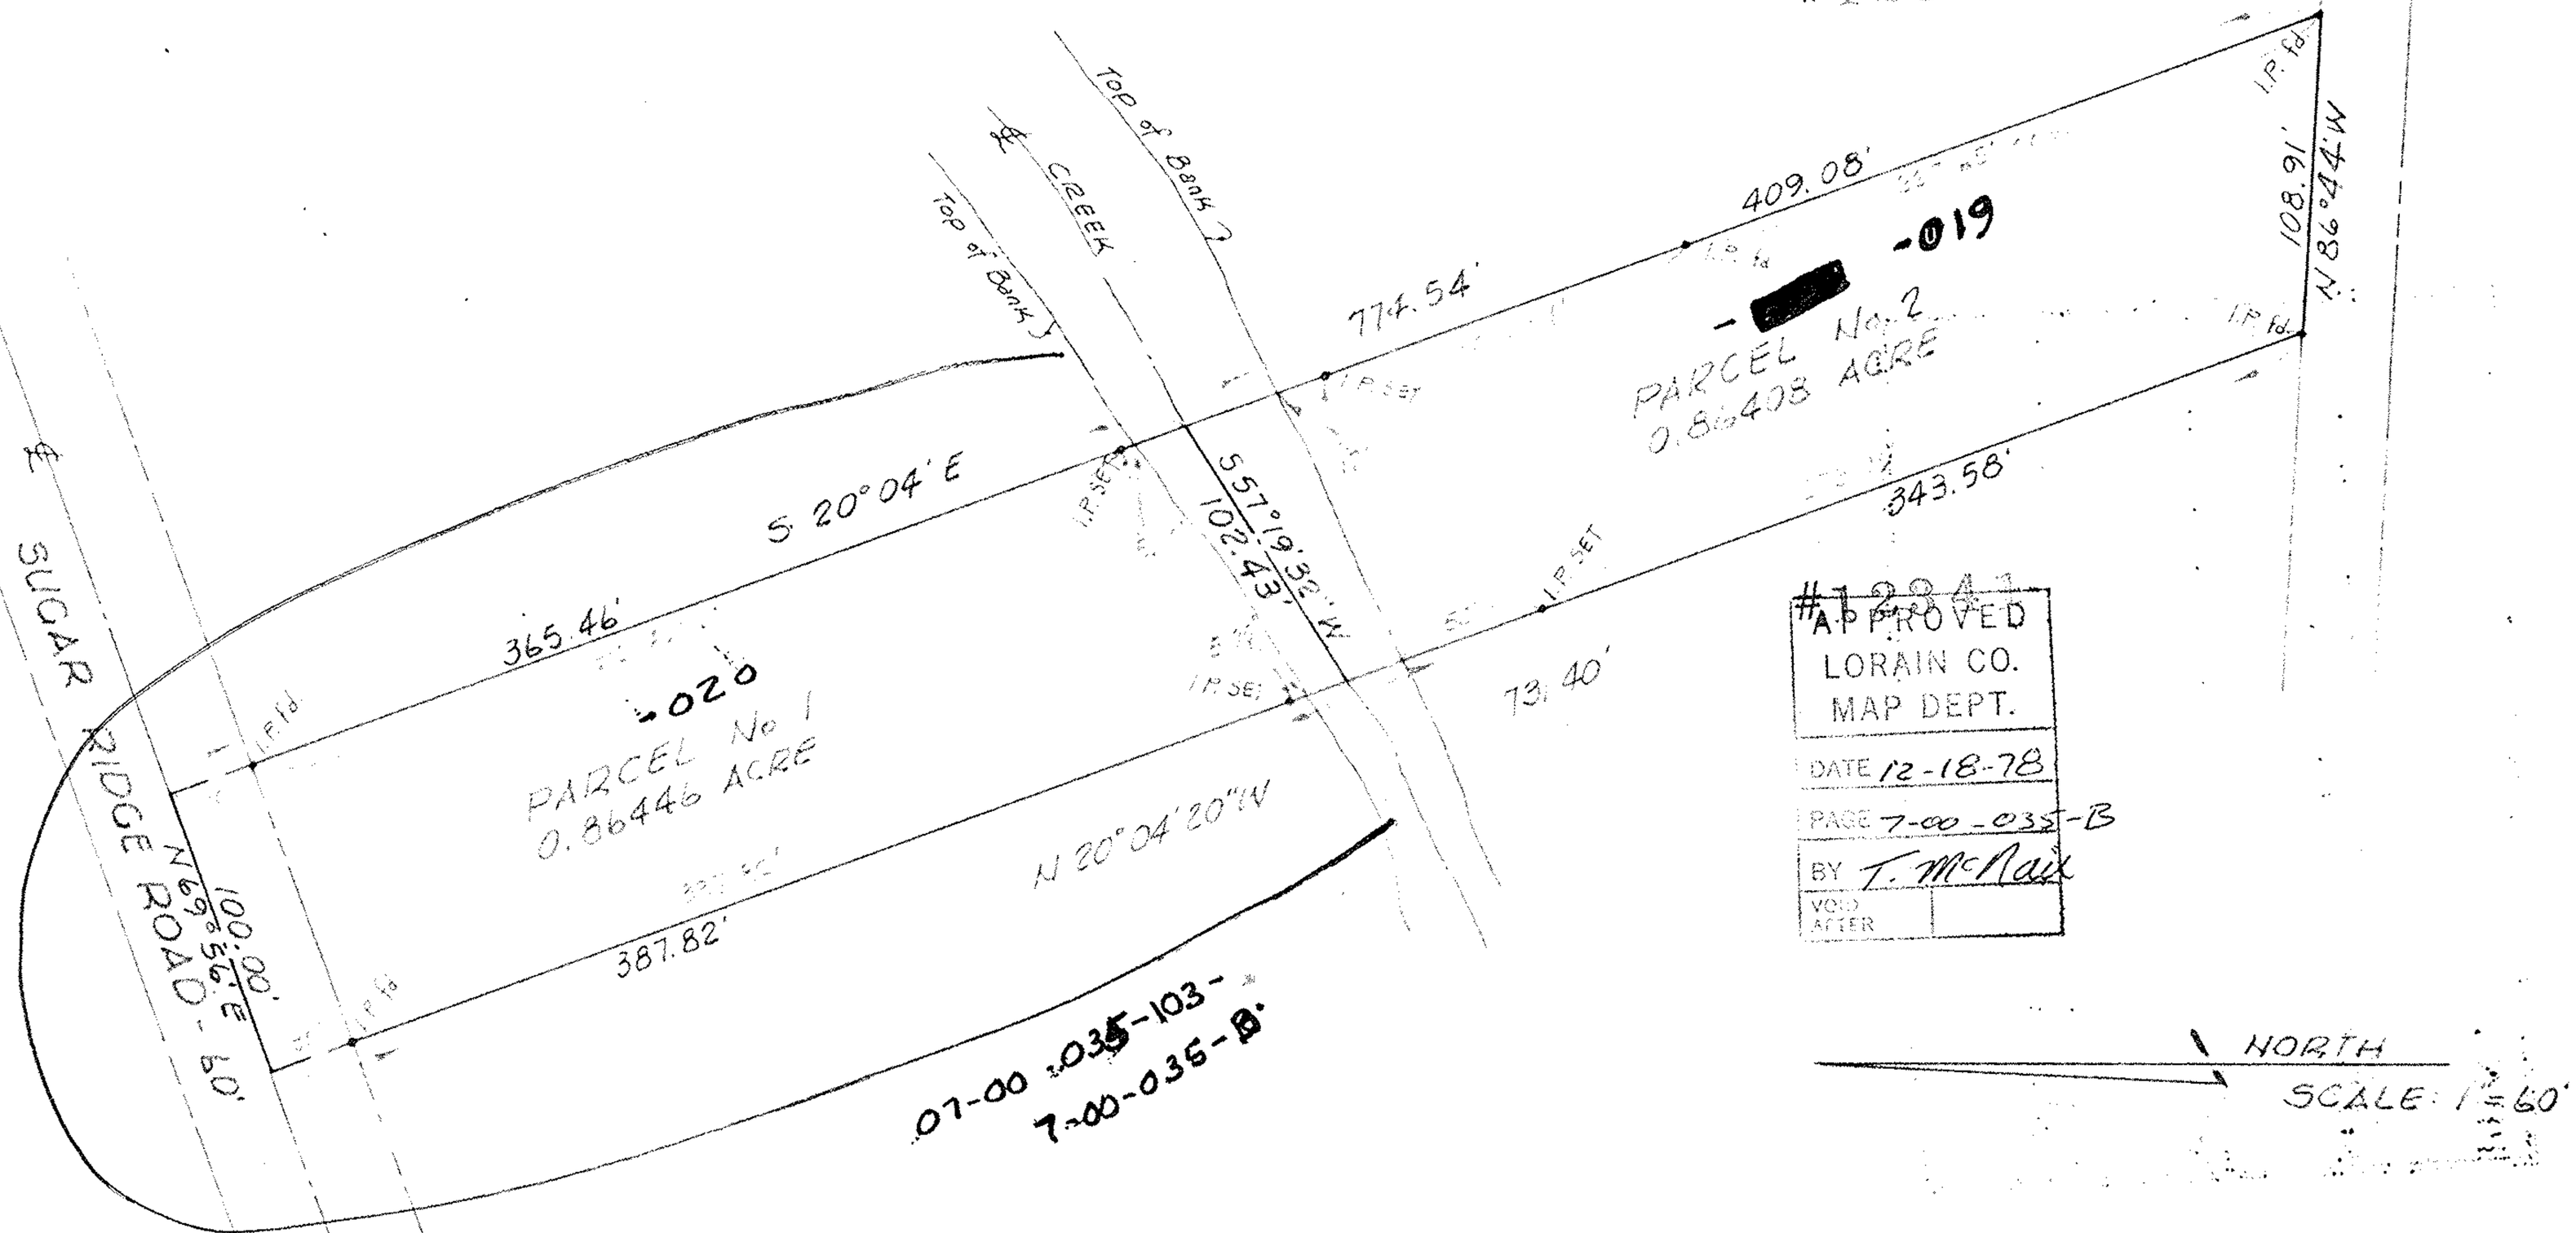

#12841

APPROVED
LORAIN CO.
MAP DEPT.
DATE 12-18-78
PAGE 7-00-035-B
BY T. McNair
VOID AFTER

NORTH
SCALE: 1" = 60'

MAP of SURVEY and PROPOSED PARCEL SPLIT
PREPARED FOR BRYAN L. WALTZ
PART of ORIGINAL RIDGEVILLE TOWNSHIP LOT No. 35
CITY of NORTH RIDGEVILLE, LORAIN COUNTY, OHIO

P.P. # 07-00-035-103-020,019

P.P.# 07-00035-103-020,019

Map # 07-00-035-B

STATE OF OHIO
LAWRENCE
V.
McGLINCHY
4970
REGISTERED
SURVEYOR

McGLINCHY and ASSOCIATES
PROFESSIONAL ENGINEERS & SURVEYORS
ELYRIA OHIO
NOVEMBER 1978 #784438

7 Lot 35