FOOR & ASSOCIATES, INC.
ENGINEERS & SURVEYORS
35836 CENTER RIDGE
N. RIDGEVILLE, OHIO 44039

OFFICE 327-4776

SURVEY

OF PART OF

ORIGINAL RIDGEVILLE TWP.
LOT No 30
CITY OF N RIDGEVILLE COUNTY OF LORAIN
STATE OF OHIO

APPROVED
LORAIN CO.
MAP DEPT
DATE 5-16-95
PAGE 7-8
BY CAROLYN
FARACAS
21324

21324

PREPARED FOR:

BEN JANAS
36875 MILLS ROAD
N. RIDGEVILLE, OHIO
AND
ELEANOR M HUFFMAN
AND
DOREEN & RALPH TRAVISE

DATE: NOV. 1979
SCALE: 1" = 100'

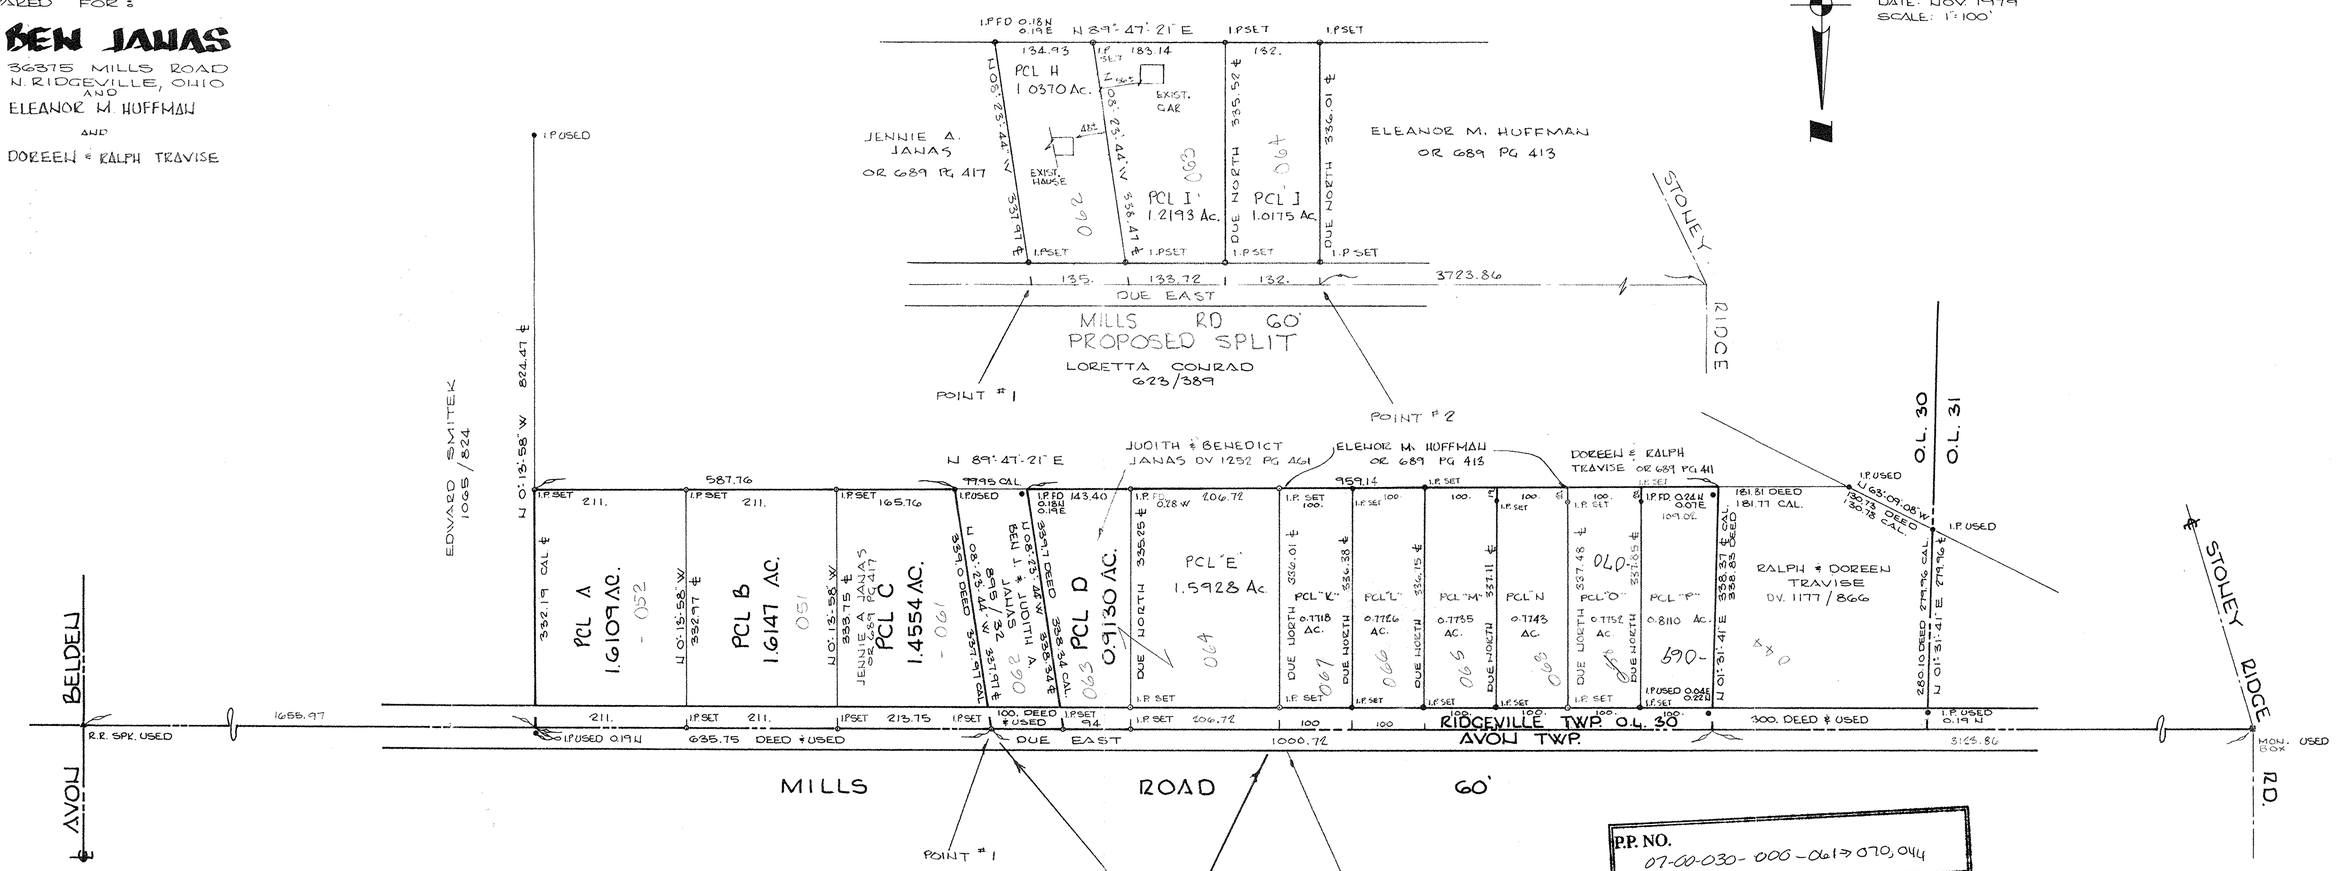

P.P. NO. 07-00-030-000-061 → 070, 044	
SPLIT # 21324	DATE OF SURVEY OCT 1994
MAP PAGE 07-13	
SURVEYOR Dane A. Haponek	

REVISED NOV. 96
REVISED MAY 1993
REVISED OCT. 1994

#79-49