MAP OF PART OF O.L. 85 HENRIETTA TWP. LORAIN CO. OHIO
SCALE 1"=100'
DEC. 3-1963
BY ARNOLD F. KOEPP REGISTERED SURVEYOR NO. 4306

Rev. Nov 7-1969
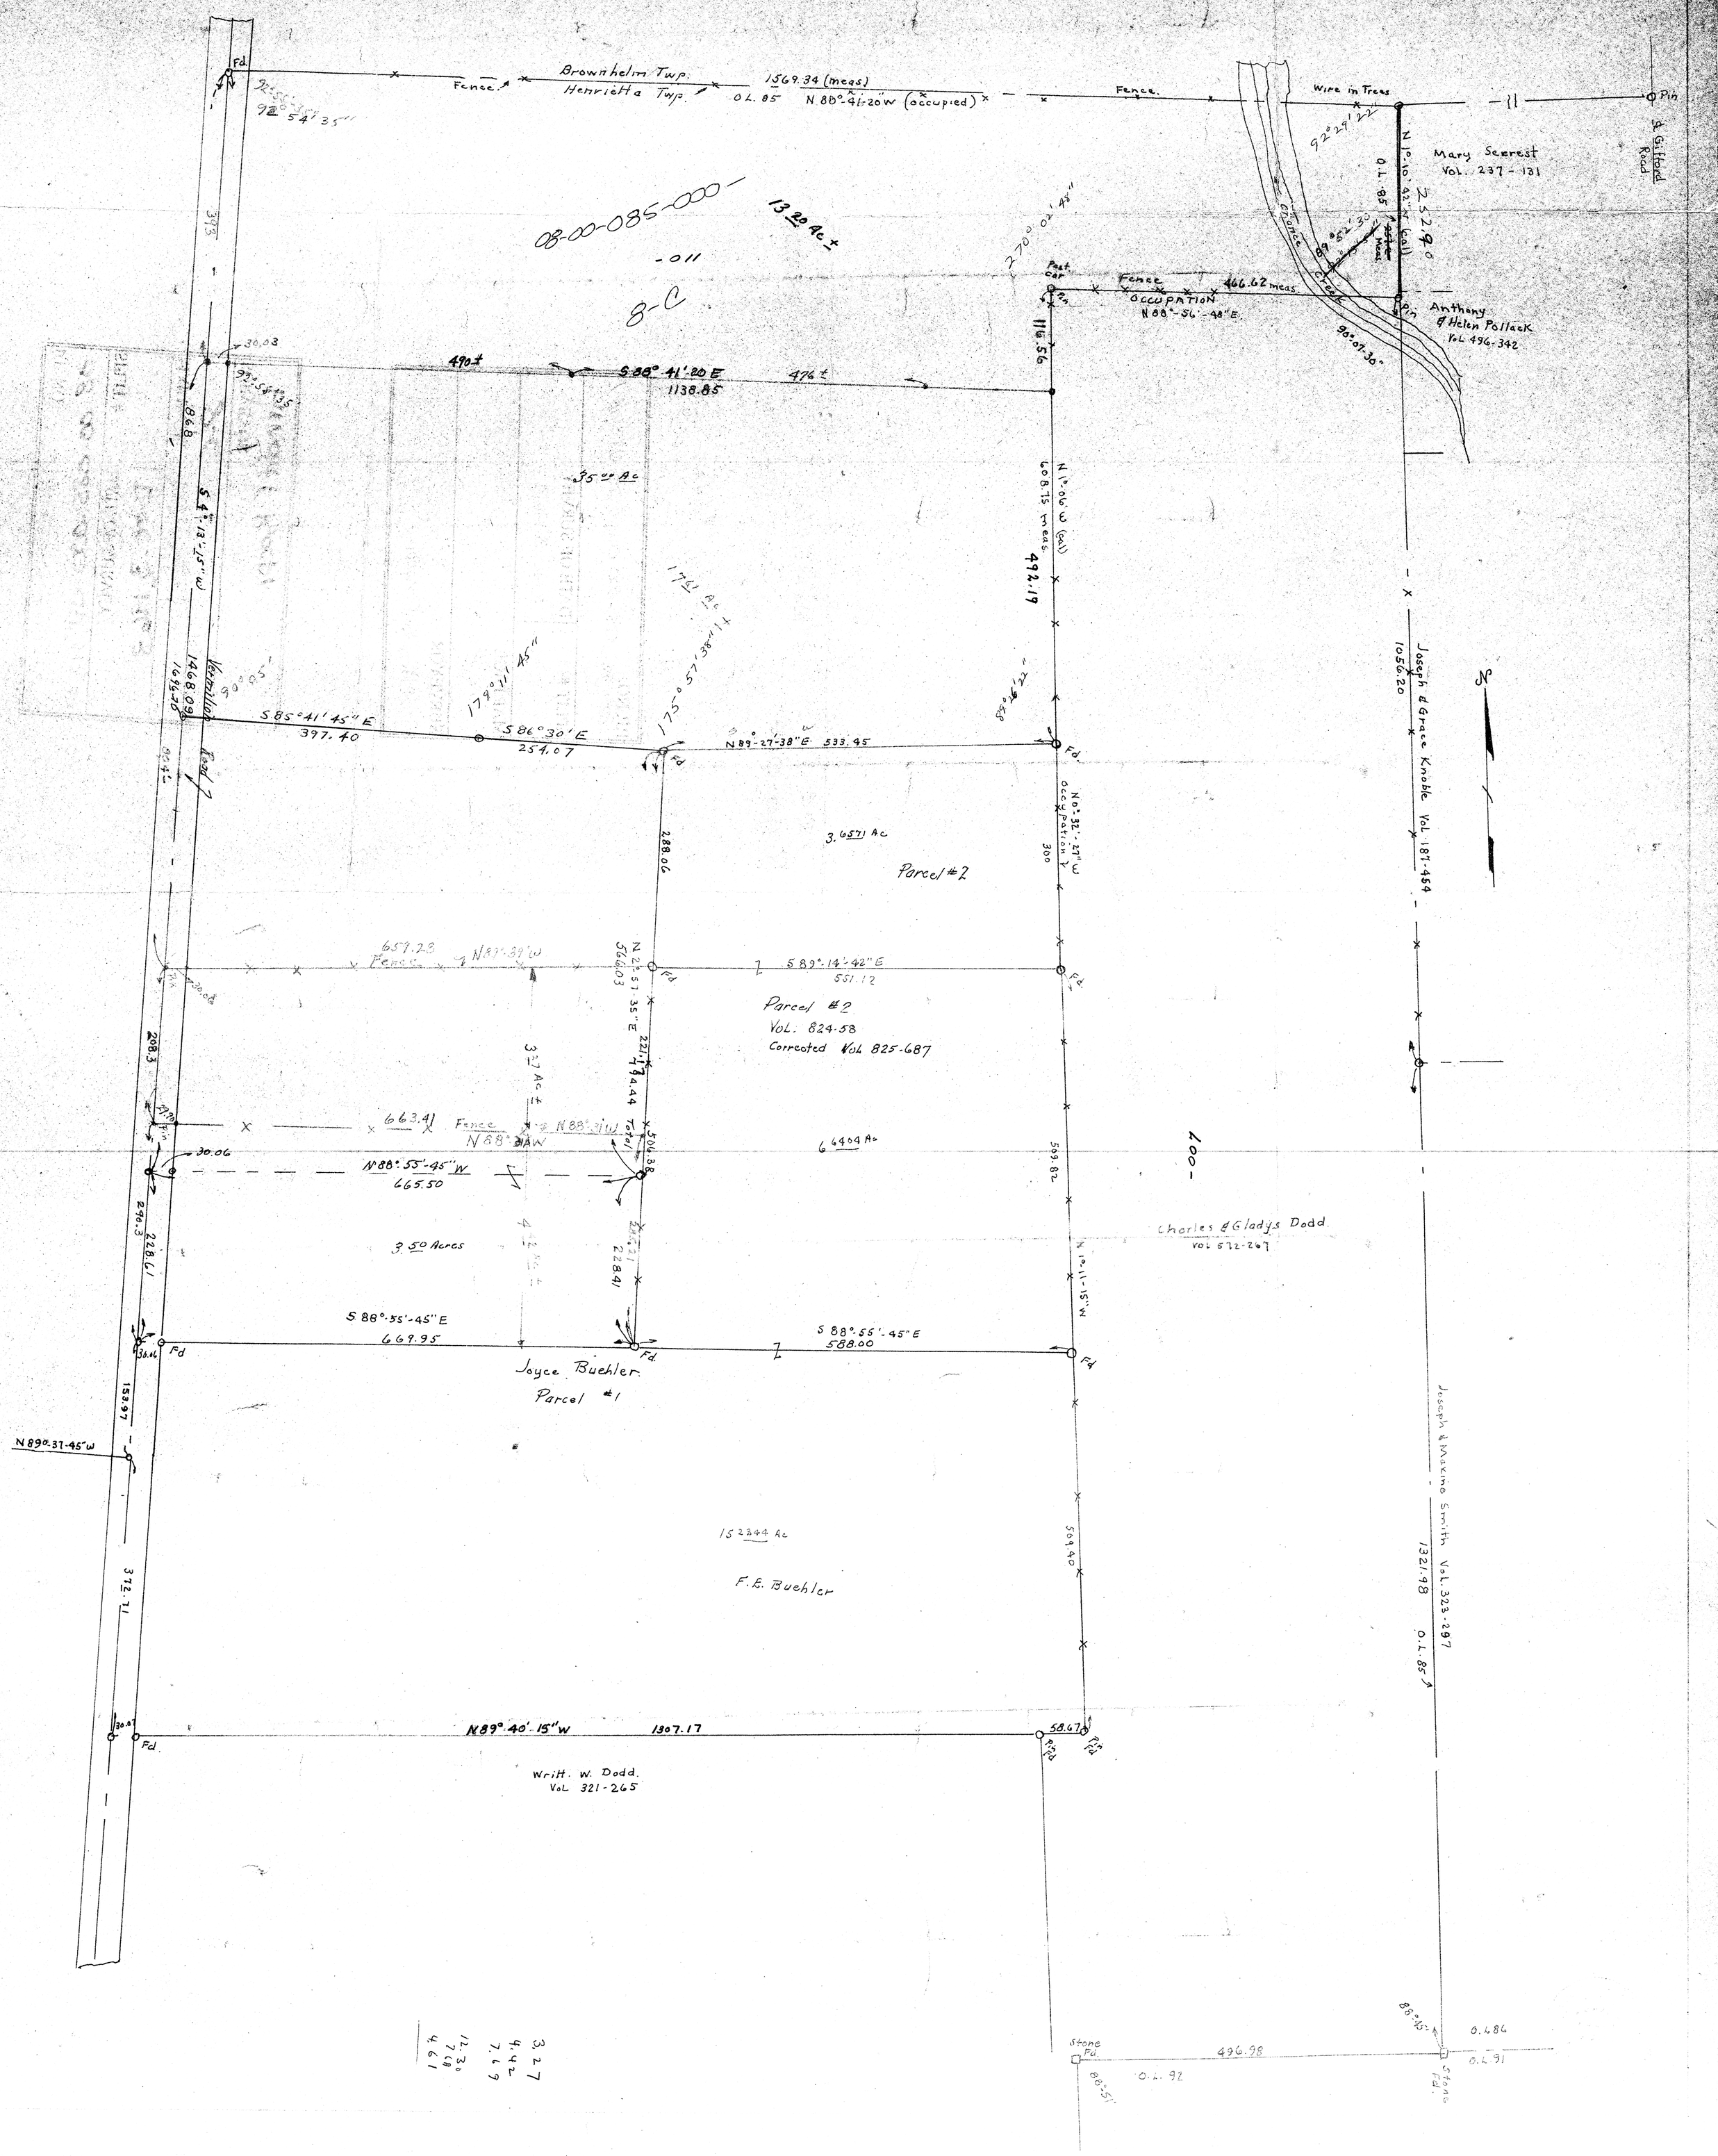
P.P. NO. 08-00-085-000-011	
SPLIT #	DATE OF SURVEY Dec. 3, 1963
MAP PAGE 8-C	
SURVEYOR Arnold F. Koepp