LOT SPLIT SURVEY

CARLISLE TOWNSHIP ~ LORAIN COUNTY ~ STATE OF OHIO
PART OF ORIGINAL TOWNSHIP SECTION 23
P.P.N. 10-00-023-101-038 ~ DOC. NO. 2001-0788974
P.P.N. 10-00-023-101-030 ~ O.R. VOL. 358 PG. 152

AREA MAP

NO SCALE

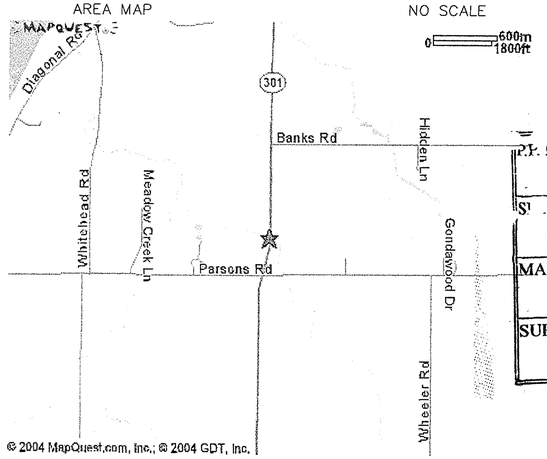

P.P. NO. 10-00-023-101-051,052
SURVEY #: 01761
DATE OF SURVEY
MAP PAGE 10-F
SURVEYOR Douglas Mosley

№ 01761
APPROVED
LORAIN CO.
MAP DEPT.
DATE 9-28-04
PAGE 10-F
BY R. MAINES
REVISED DATE 04-0176(

PREPARED FOR
FRANK & DAWN SPANGLER
14286 S.R. 301
CARLISLE TOWNSHIP, OHIO 44050

PREPARED BY

HAYWOOD
Civil Engineering & Land Surveying
"Committed to Service and Quality"

630 Cleveland Street Office: (440) 365-9831
Elyria, Ohio 44035 Fax: (440) 365-3426
www.haywoodcivilengineering.com

STATE OF OHIO
DOUGLAS H. MOSLEY
S-6303
REGISTERED
PROFESSIONAL SURVEYOR

Doug Mosley

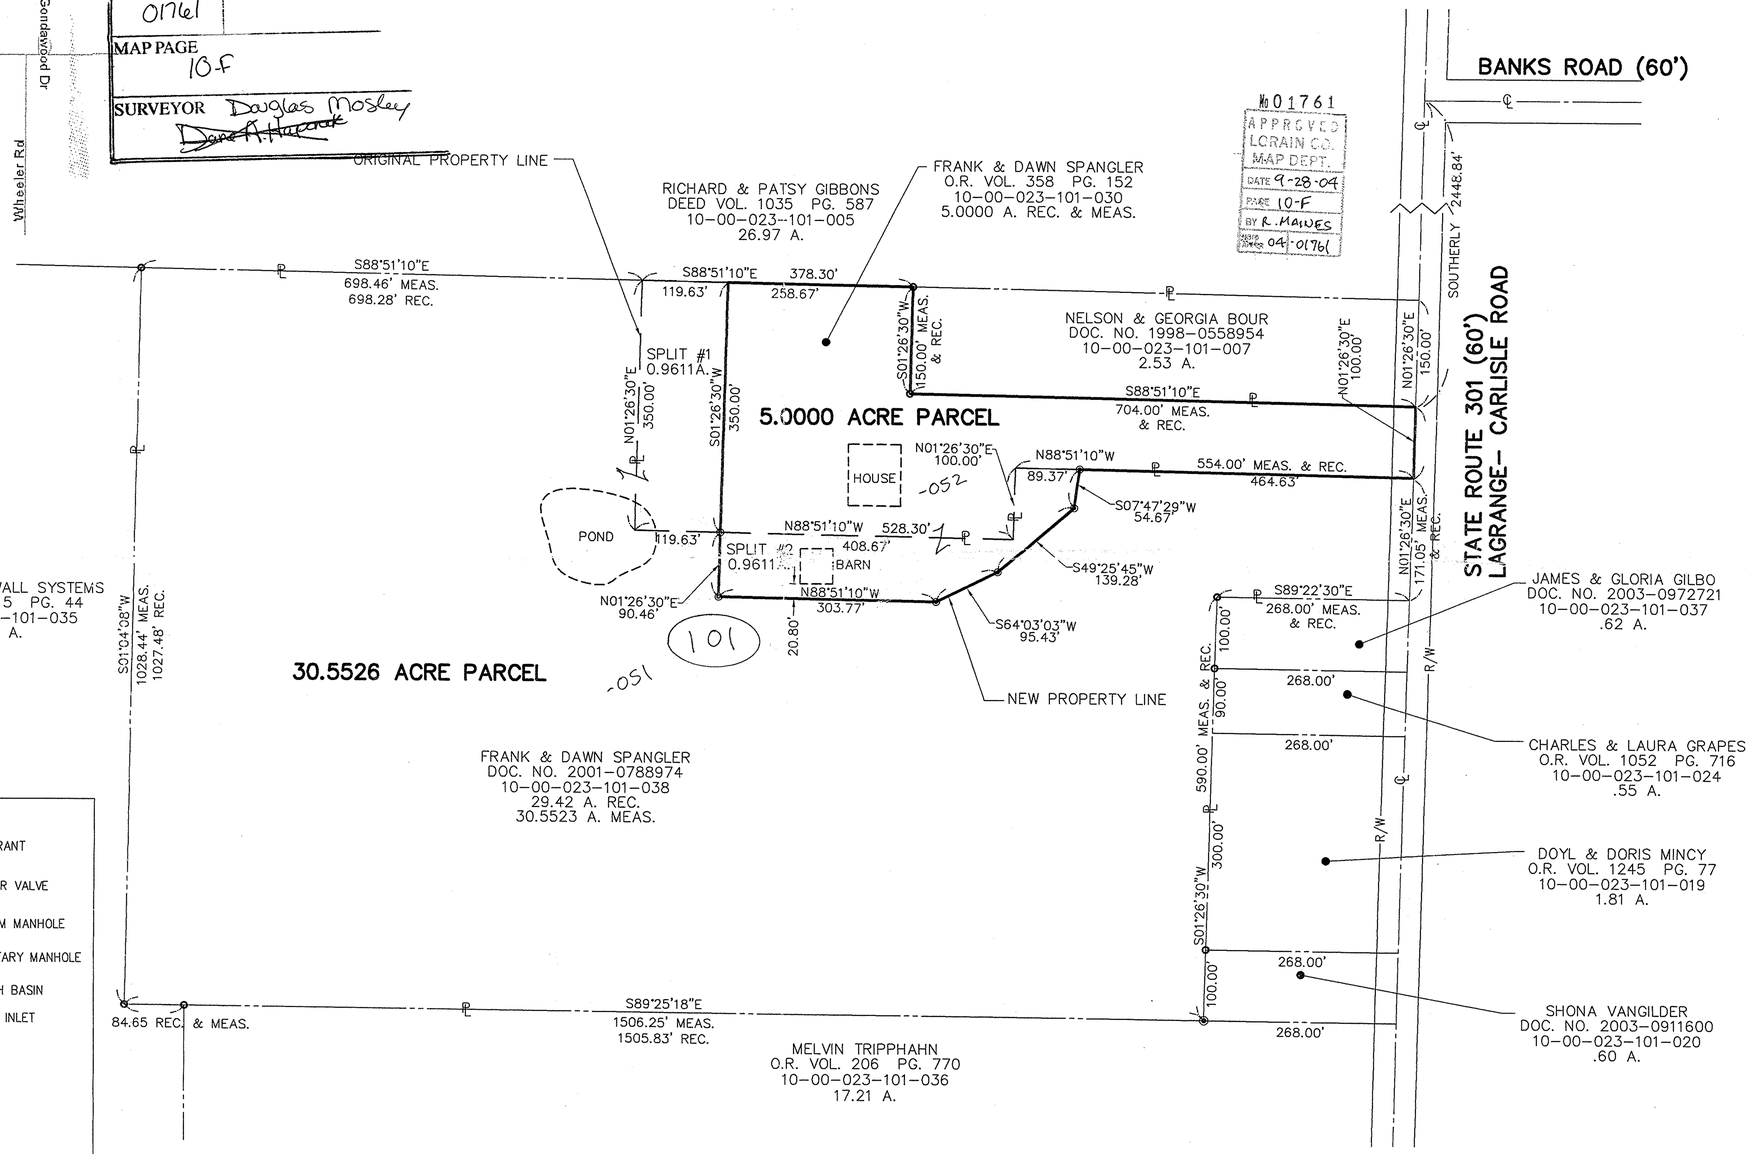

LEGEND OF SYMBOLS & LINETYPES

EXISTING HYDRANT	PROPOSED HYDRANT
EXISTING WATER VALVE	PROPOSED WATER VALVE
EXISTING STORM MANHOLE	PROPOSED STORM MANHOLE
EXISTING SANITARY MANHOLE	PROPOSED SANITARY MANHOLE
EXISTING CATCH BASIN	PROPOSED CATCH BASIN
EXISTING CURB INLET	PROPOSED CURB INLET
IRON PIN FOUND	IRON PIN SET
IRON PIN IN MONUMENT BOX	PK NAIL
EXISTING UTILITY POLE	TREE
PL	PROPERTY LINE
℄	CENTERLINE
R/W	RIGHT-OF-WAY LINE
	EASEMENT LINE
	SETBACK LINE

SITE PLAN

GRAPHIC SCALE
100 0 50 100 200 400
(IN FEET)
1 inch = 100 ft.

8/10/2004 9:06:01 AM, Print Date, by Haywood Civil Engineering and Land Surveying, Inc.