LAND SPLIT
OF PART OF
CENTER RIDGE HEIGHTS
OF PART OF
ORIGINAL LOTS 20 AND 21
RIDGEVILLE TWP.
NOW IN
CITY OF N. RIDGEVILLE

PREPARED FOR:
MORELAND HOMES INC.
N. RIDGEVILLE, O

PREPARED BY:
HAPONEK AND ASSOC
ENGINEERS & SURVEYORS
N RIDGEVILLE, O

STATE OF OHIO
DANE
A
HAPONEK
S-6211
REGISTERED
SURVEYOR

SCALE 1"=20'
DATE: MAY 1991

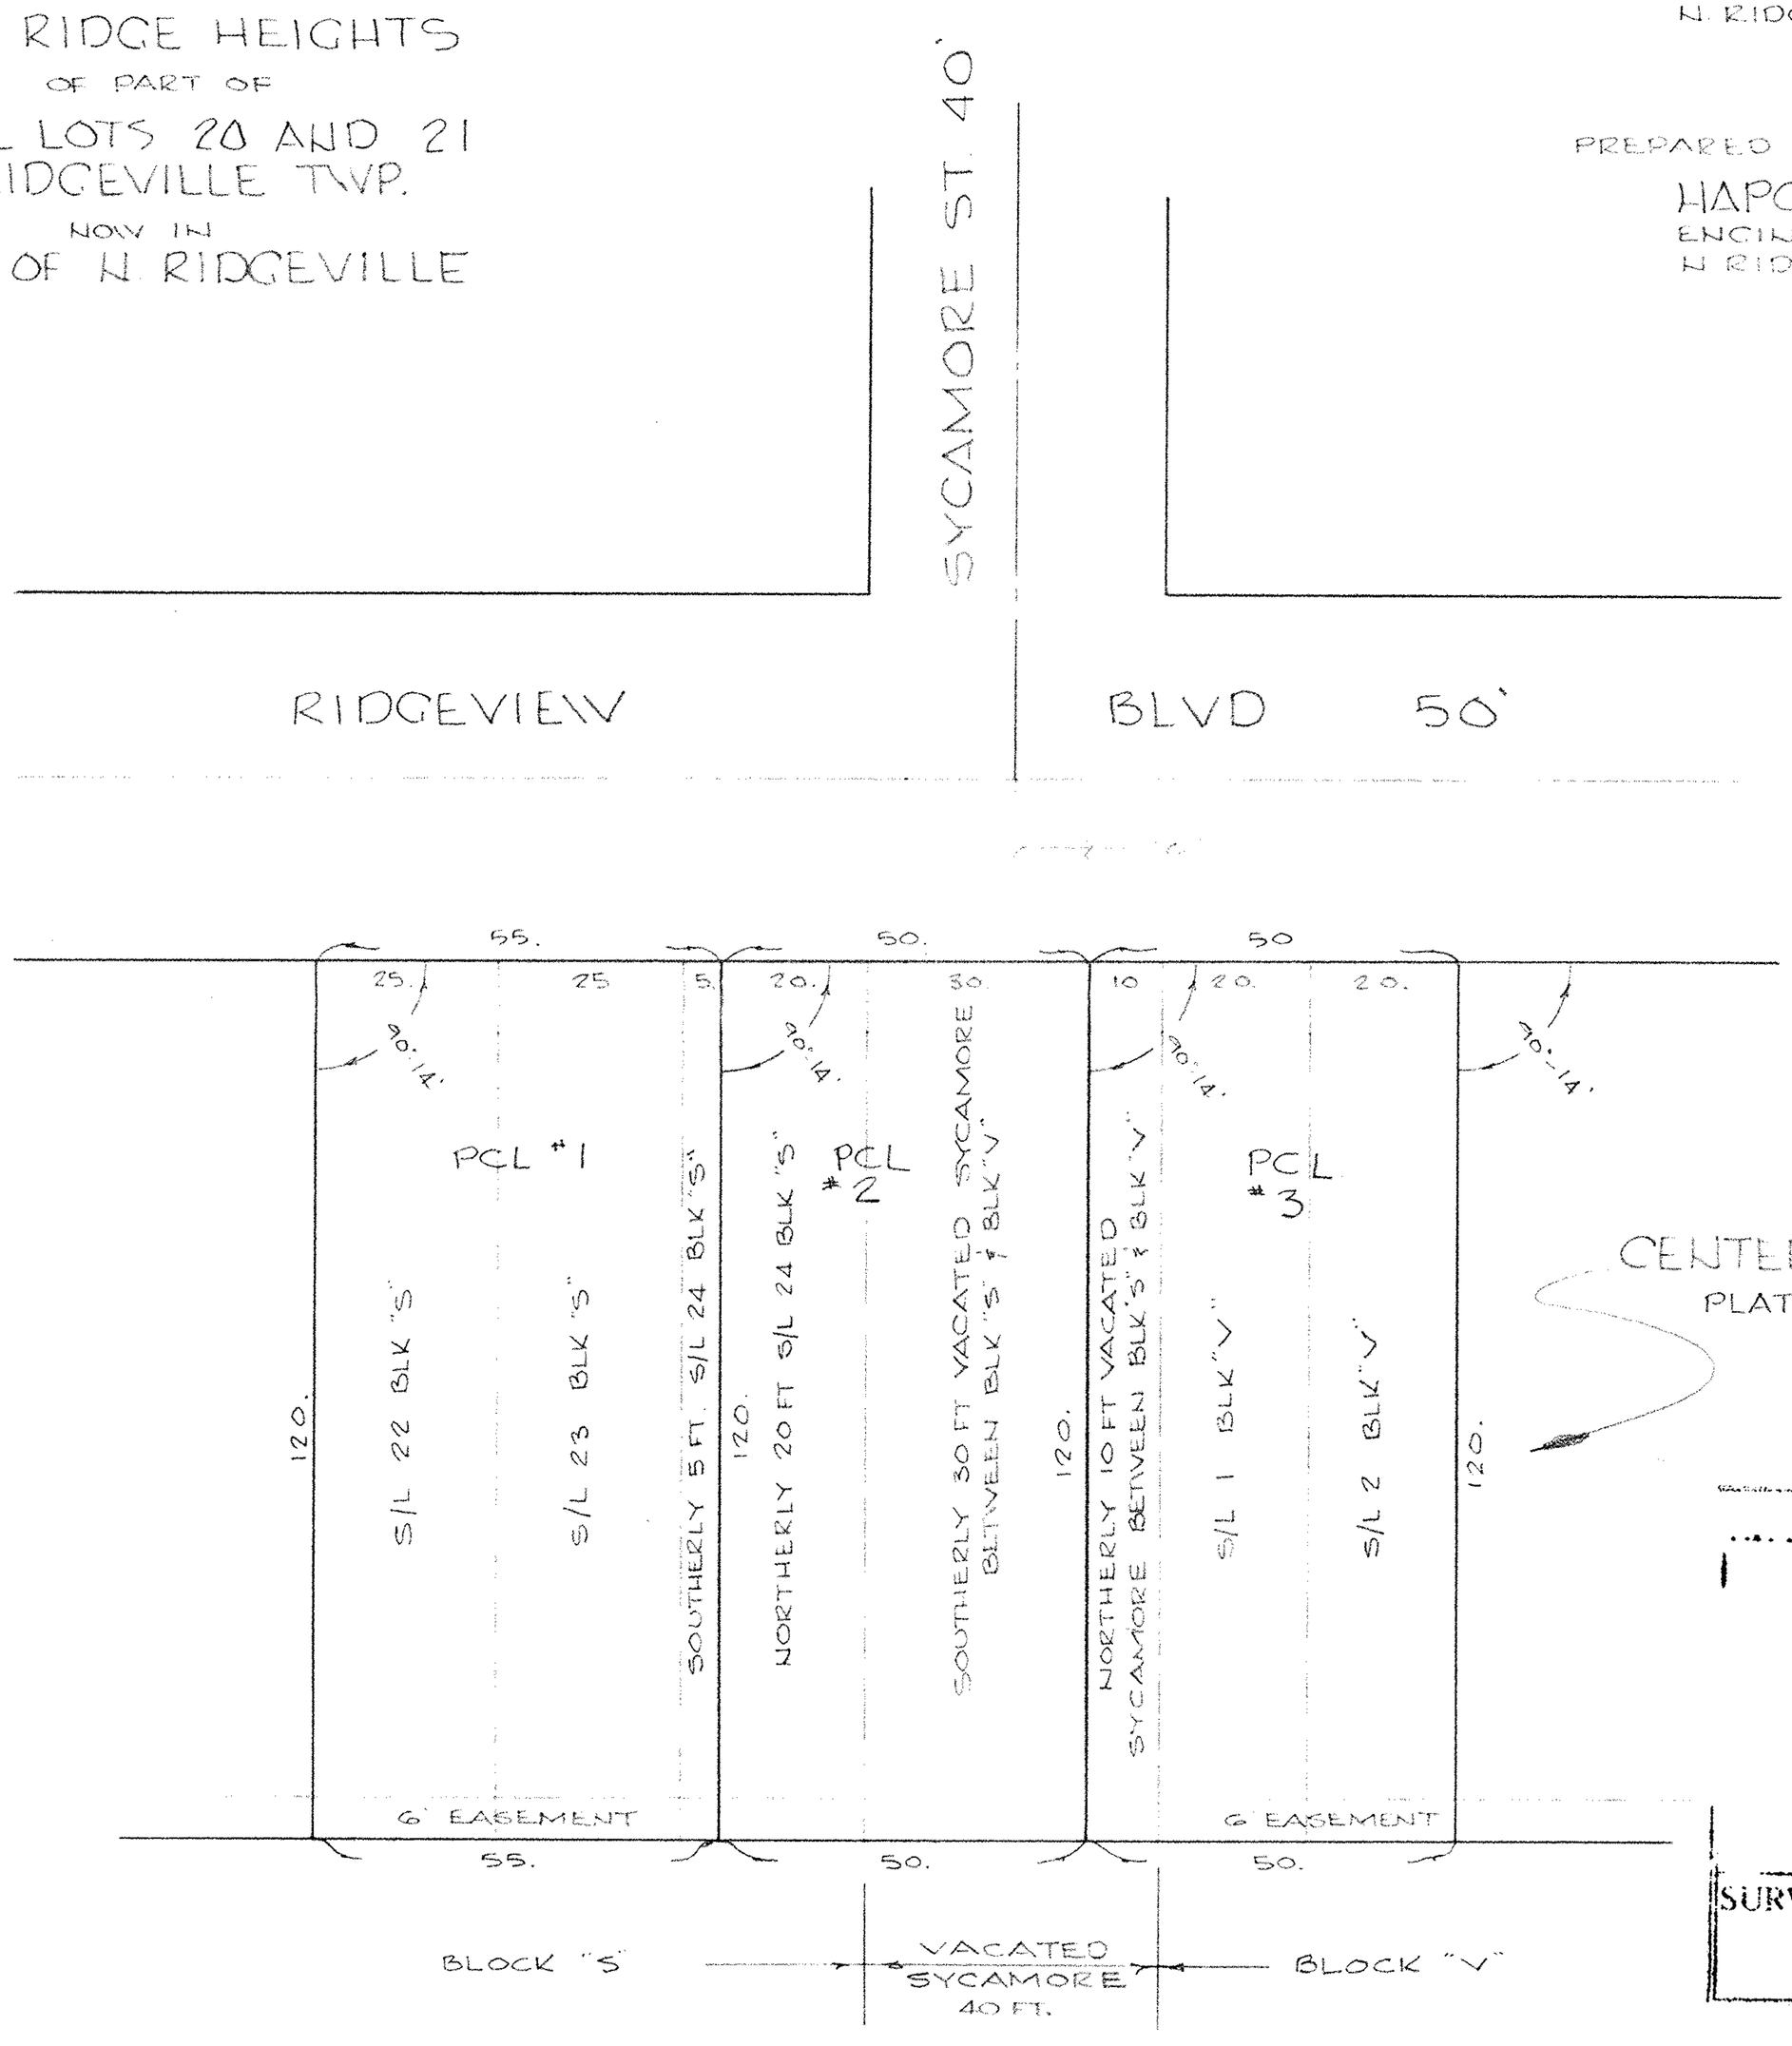

CENTER RIDGE HGTS
PLAT VOL 10 PGS 22-23

07-00-020-125-130

RECD SURVEY
19637

07.00.020-D

SURVEYOR
Dane A. Haponek

07-00-020-125-130

APPROVED
LORAIN CO.
MAP DEPT.
DATE 10-31-91
BY [illegible]
LAND 07-00-020-D
ORIGIN FRANCIS
VOID AFTER # 19637

19637

85-59