P. 07-00-019-000, 392, 393

SPLIT #	DATE OF SURVEY
22636-X	

MAP PAGE
07-00-019-D

SURVEYOR
Dane A. Haponek

PROPERTY SPLIT
OF PART OF
ORIGINAL RIDGEVILLE TWP. LOT 19
CITY OF N. RIDGEVILLE COUNTY OF LORAIN
STATE OF OHIO

PERPARED FOR:
FRANK J. DETTORE
37000 CENTER RIDGE ROAD
NORTH RIDGEVILLE, OHIO 44039

PREPARED BY:
HAPONEK & ASSOCIATES
34100 CENTER RIDGE ROAD
NORTH RIDGEVILLE, OHIO 44039

NOTE:
SPLIT FROM ORIGINAL PARCEL
PPN 07-00-019-000-391
REMAINDER PARCEL FROM
HOMESTEAD VINEYARDS V
PLAT VOLUME 54 PAGE 39-41

SCALE: 1" = 60'
APRIL 18, 1997
ACREAGE CORRECTION: JULY 30, 1998

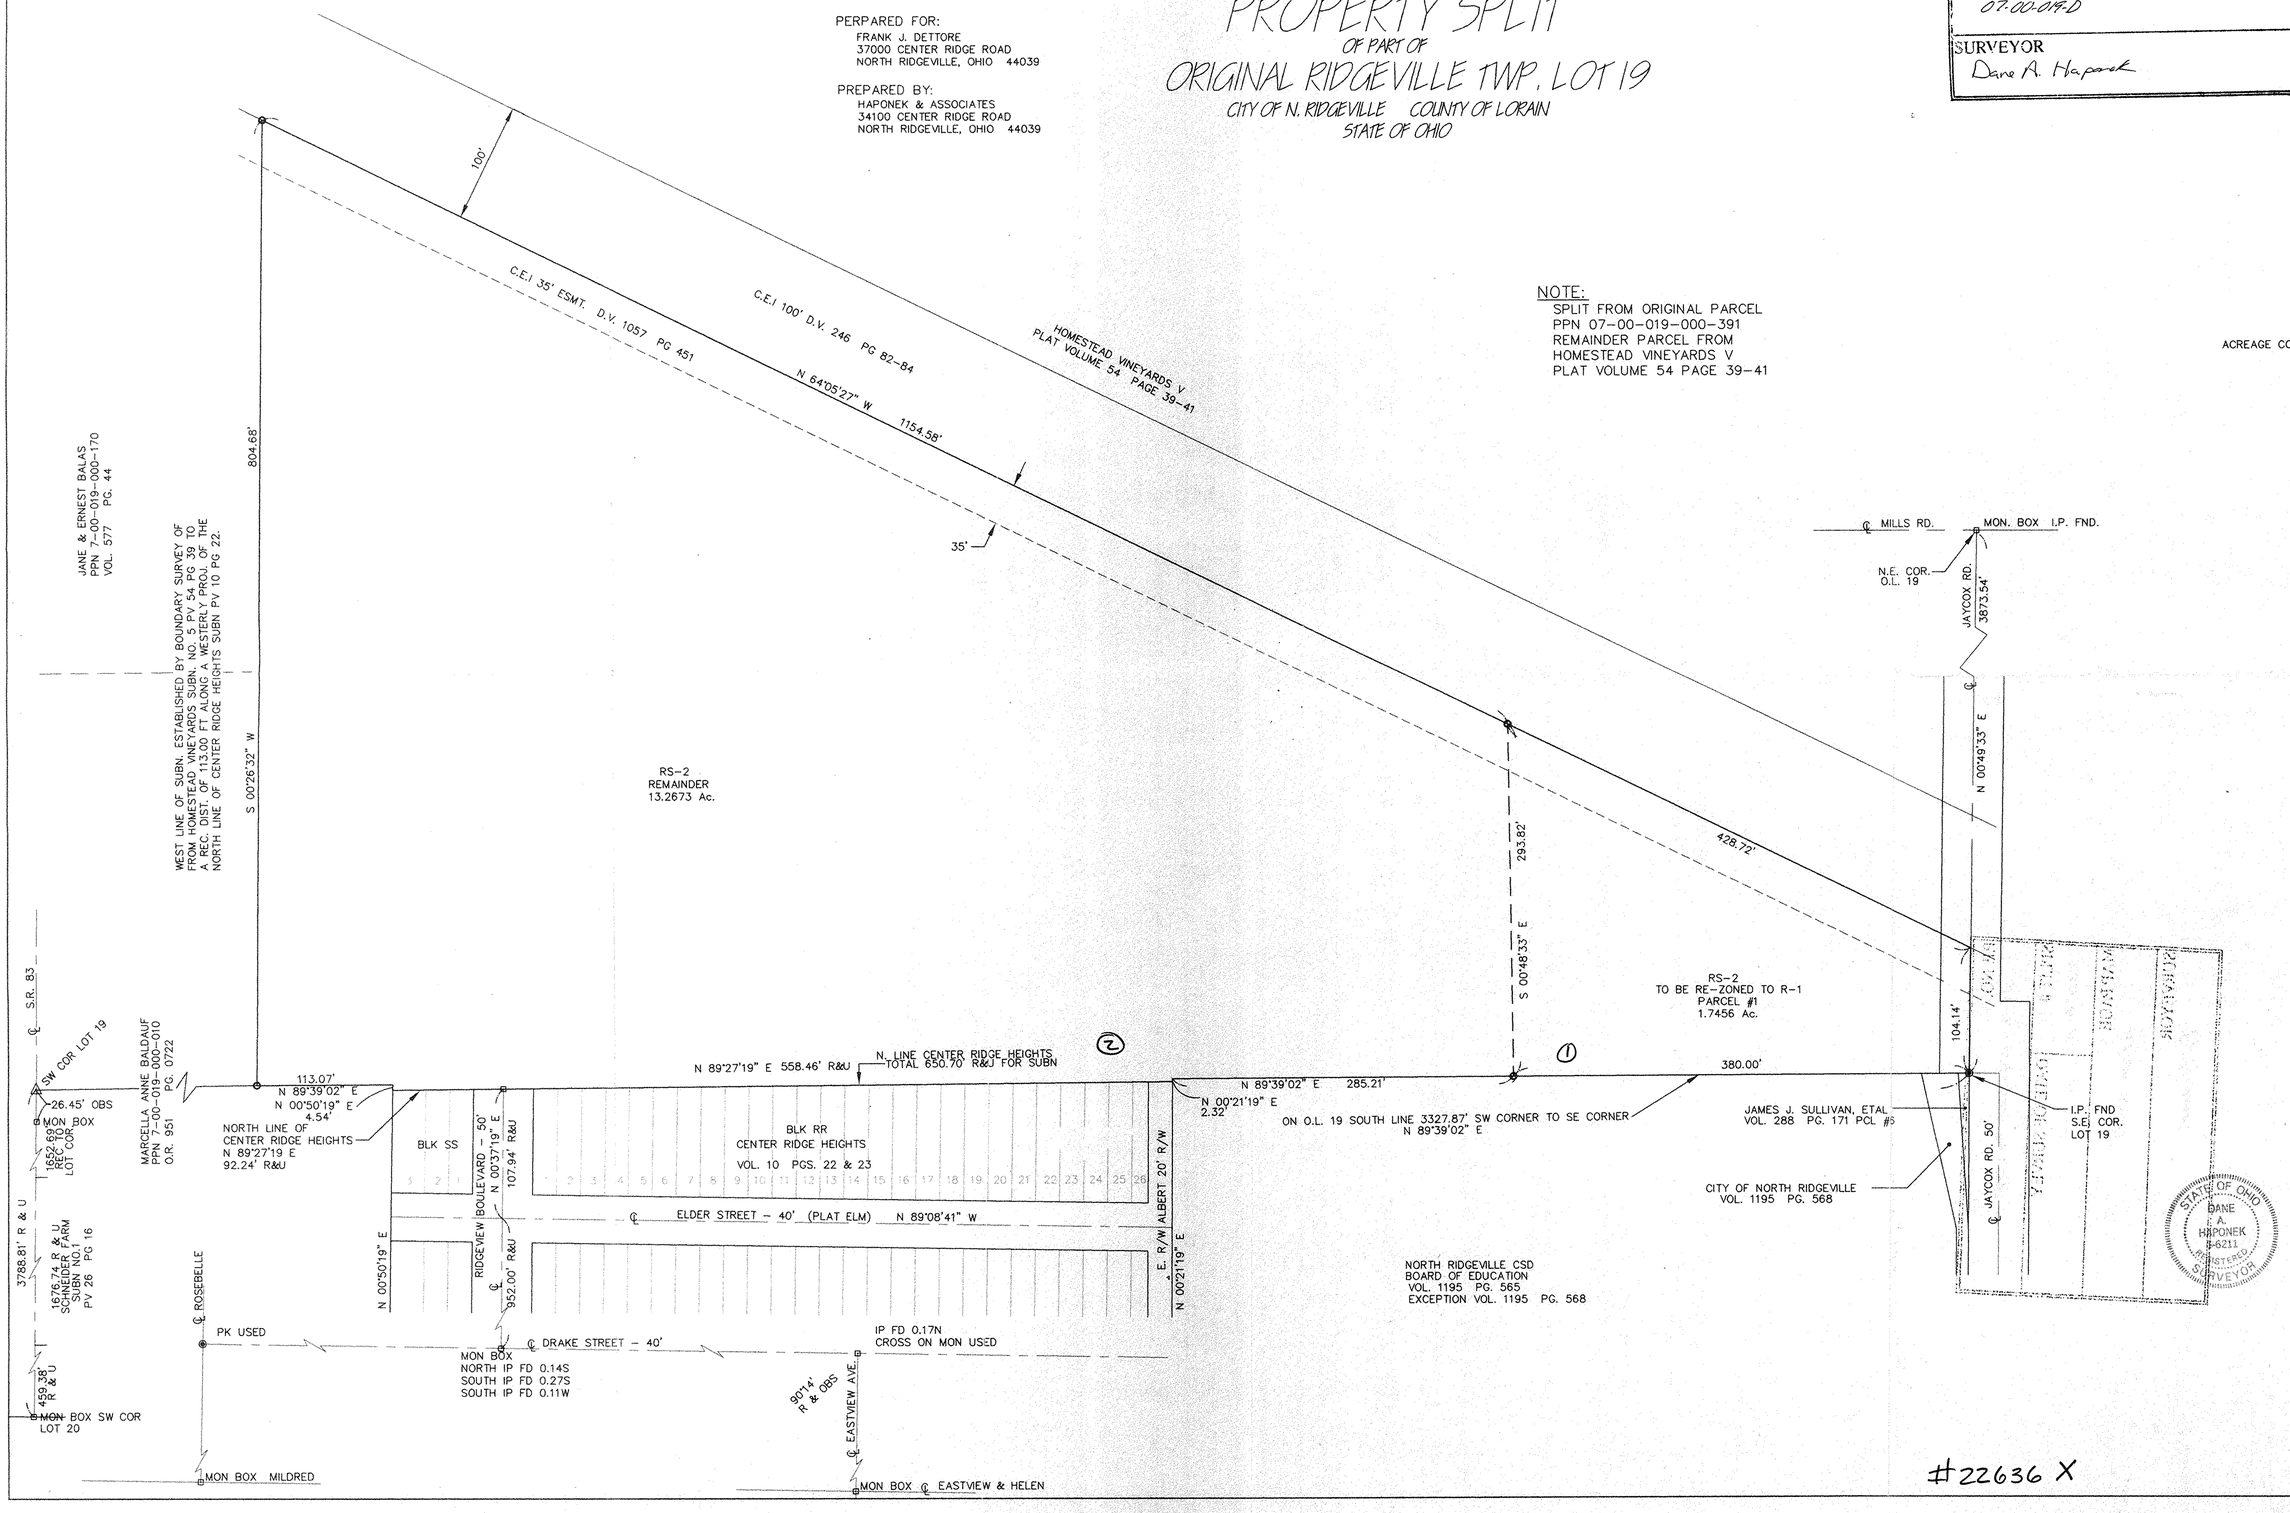

#22636 X

DWG CODE: JAY-LOT.DWG