P.P. NO. 07-00-013-000-053 07-00-014-102-133	
SPLIT # 18561	DATE OF SURVEY
MAP PAGE 07-00-014-C	
SURVEYOR Dane A. Haponek	

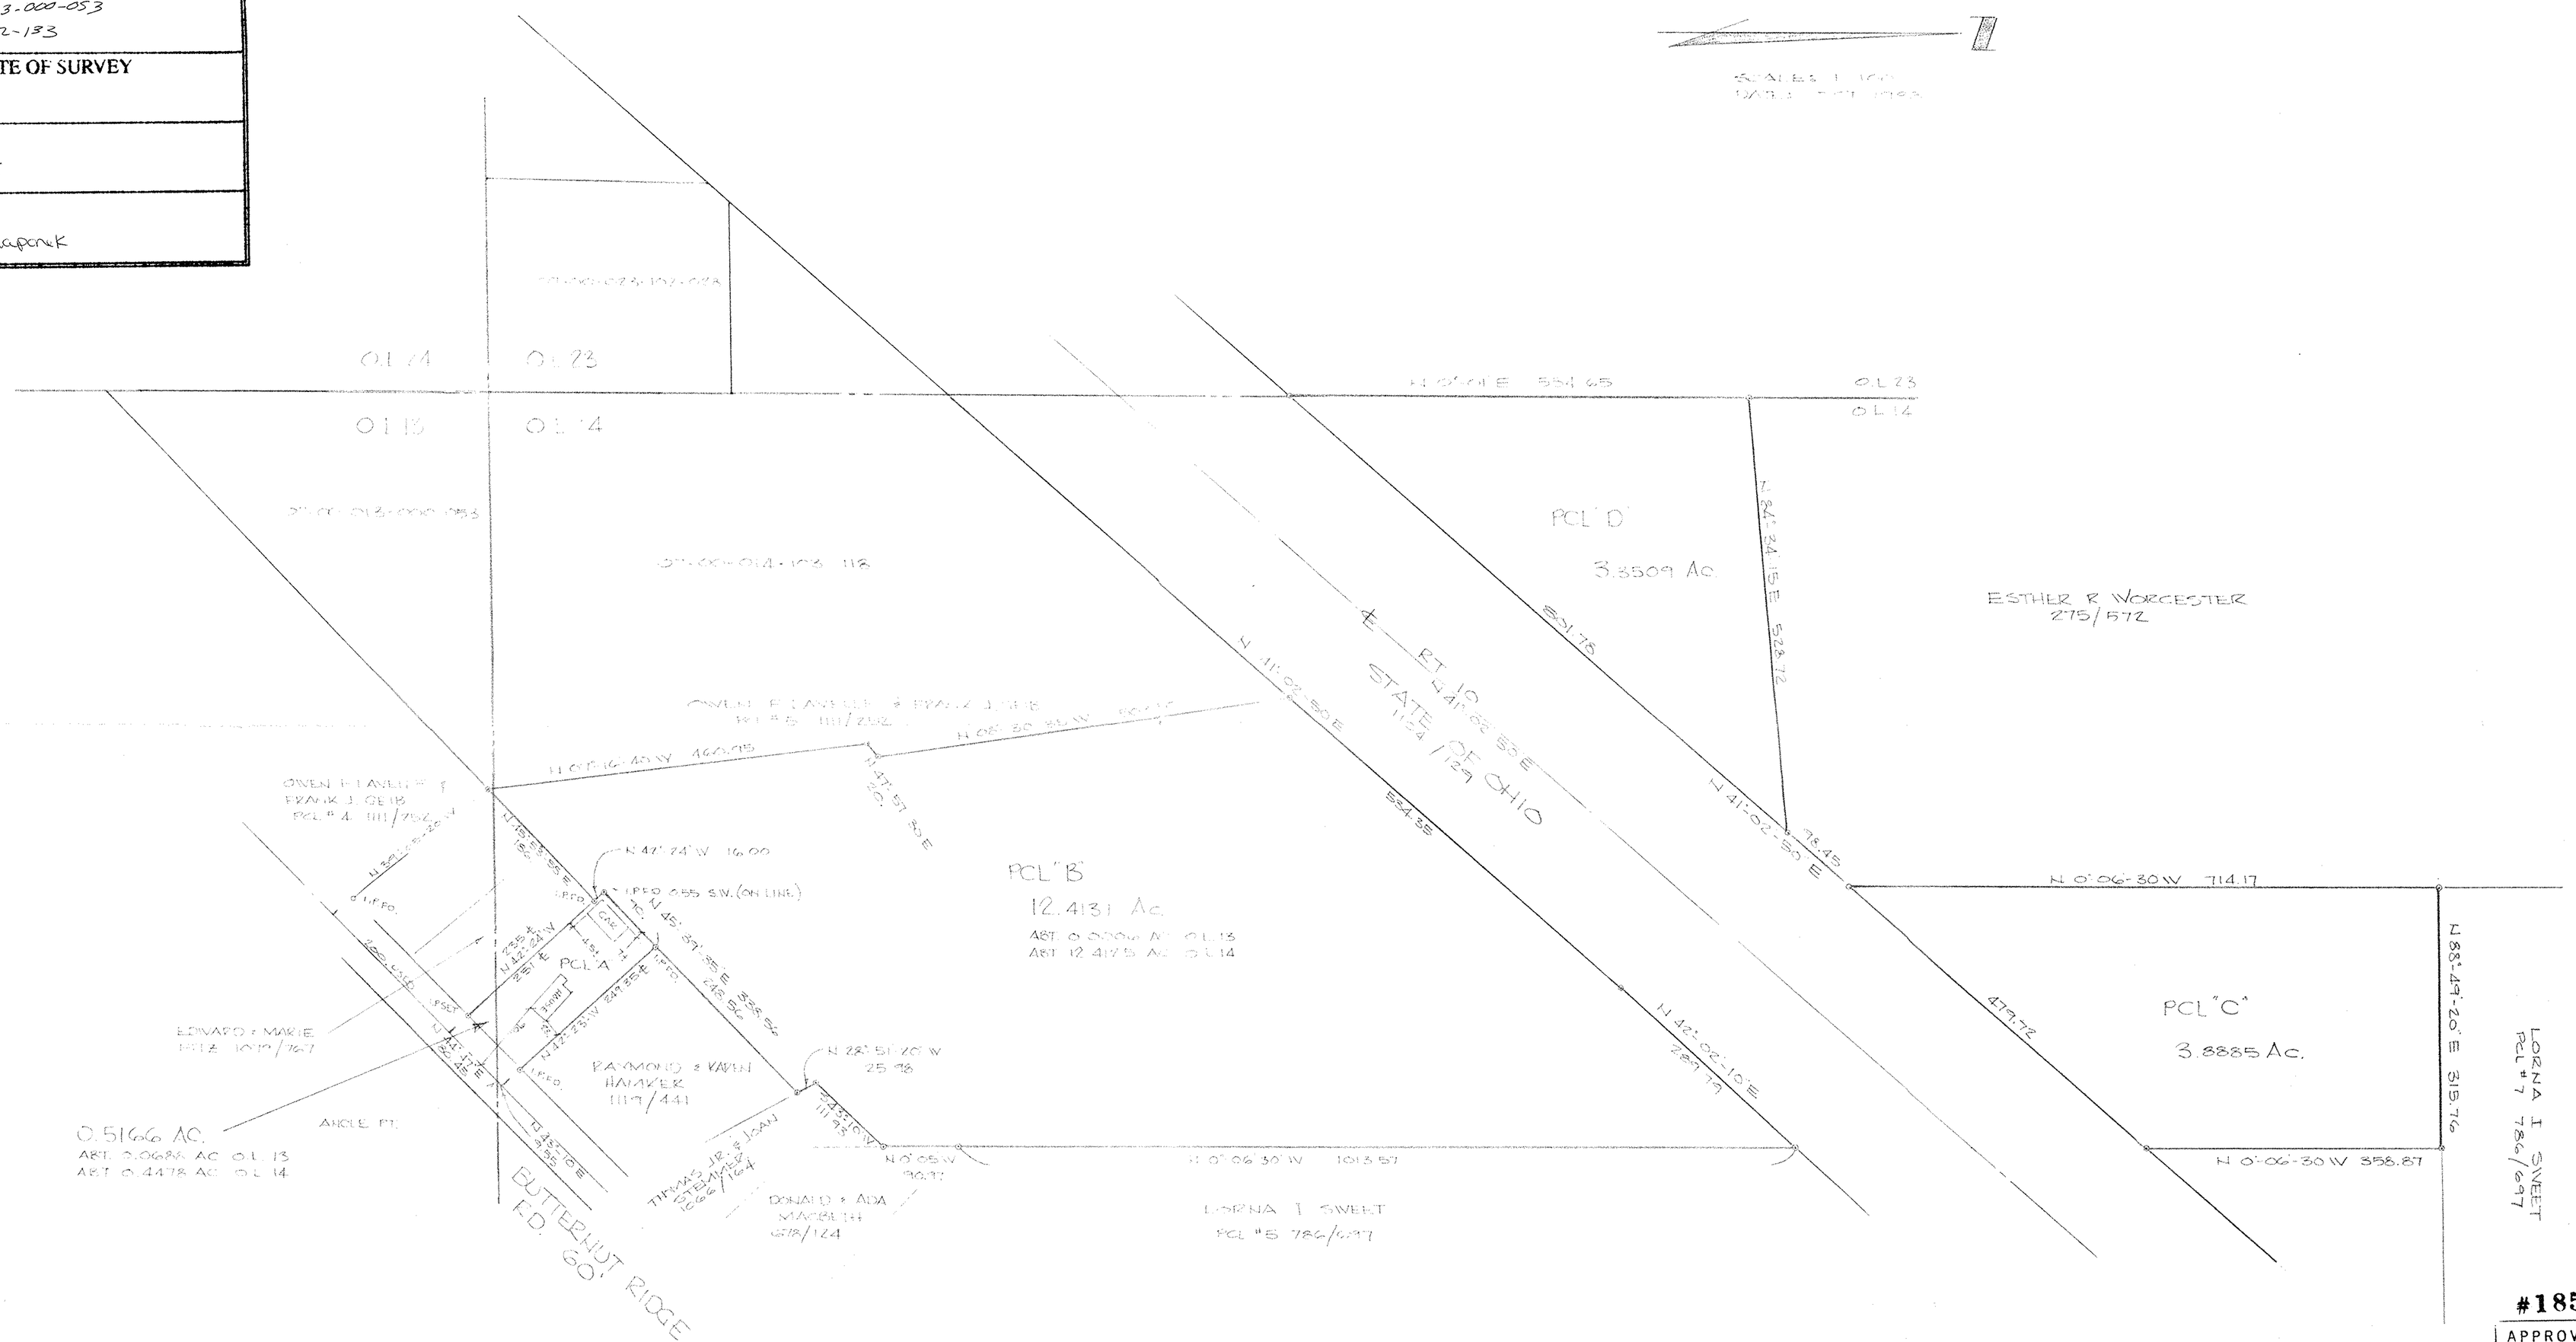

#18561

APPROVED LORAIN CO. MAP DEPT.	
DATE 3-4-89	
PAGE 7-00-014 C	
BY FRANCIS	
VOID AFTER #7	18561

SURVEY
OF PART OF
ORIGINAL RIDGEVILLE
TWP LOT NOS 13 & 14
CITY OF N. RIDGEVILLE

PREPARED FOR
RAYMOND HAMKER
34742 LORAIN RD.
N. RIDGEVILLE, O

PREPARED BY:
HAPONEK AND ASSOC. INC.
ENGINEERS AND SURVEYORS
N. RIDGEVILLE, O

STATE OF OHIO
DANE A. HAPONEK
S-6211
REGISTERED SURVEYOR

8857