MUNICIPAL ENGINEERING SUBDIVISIONS CITY AND FARM SURVEYS

D. D. ANDRUS & ASSOCIATES

CIVIL ENGINEERS AND SURVEYORS

405 ELYRIA BLOCK
ELYRIA, OHIO 44035

TELEPHONES, 322-9828
322-1466

STATE OF OHIO
REGISTERED { PROFESSIONAL ENG.
SURVEYOR

andrus 3229828

07-00-014-103

SURVEY FOR
JOHN A. WORCESTER
O L LOT 14 Ridgeville Twp.
CITY OF NORTH RIDGEVILLE
LORAIN COUNTY OHIO
Scale 1" - 60' July 8 1970

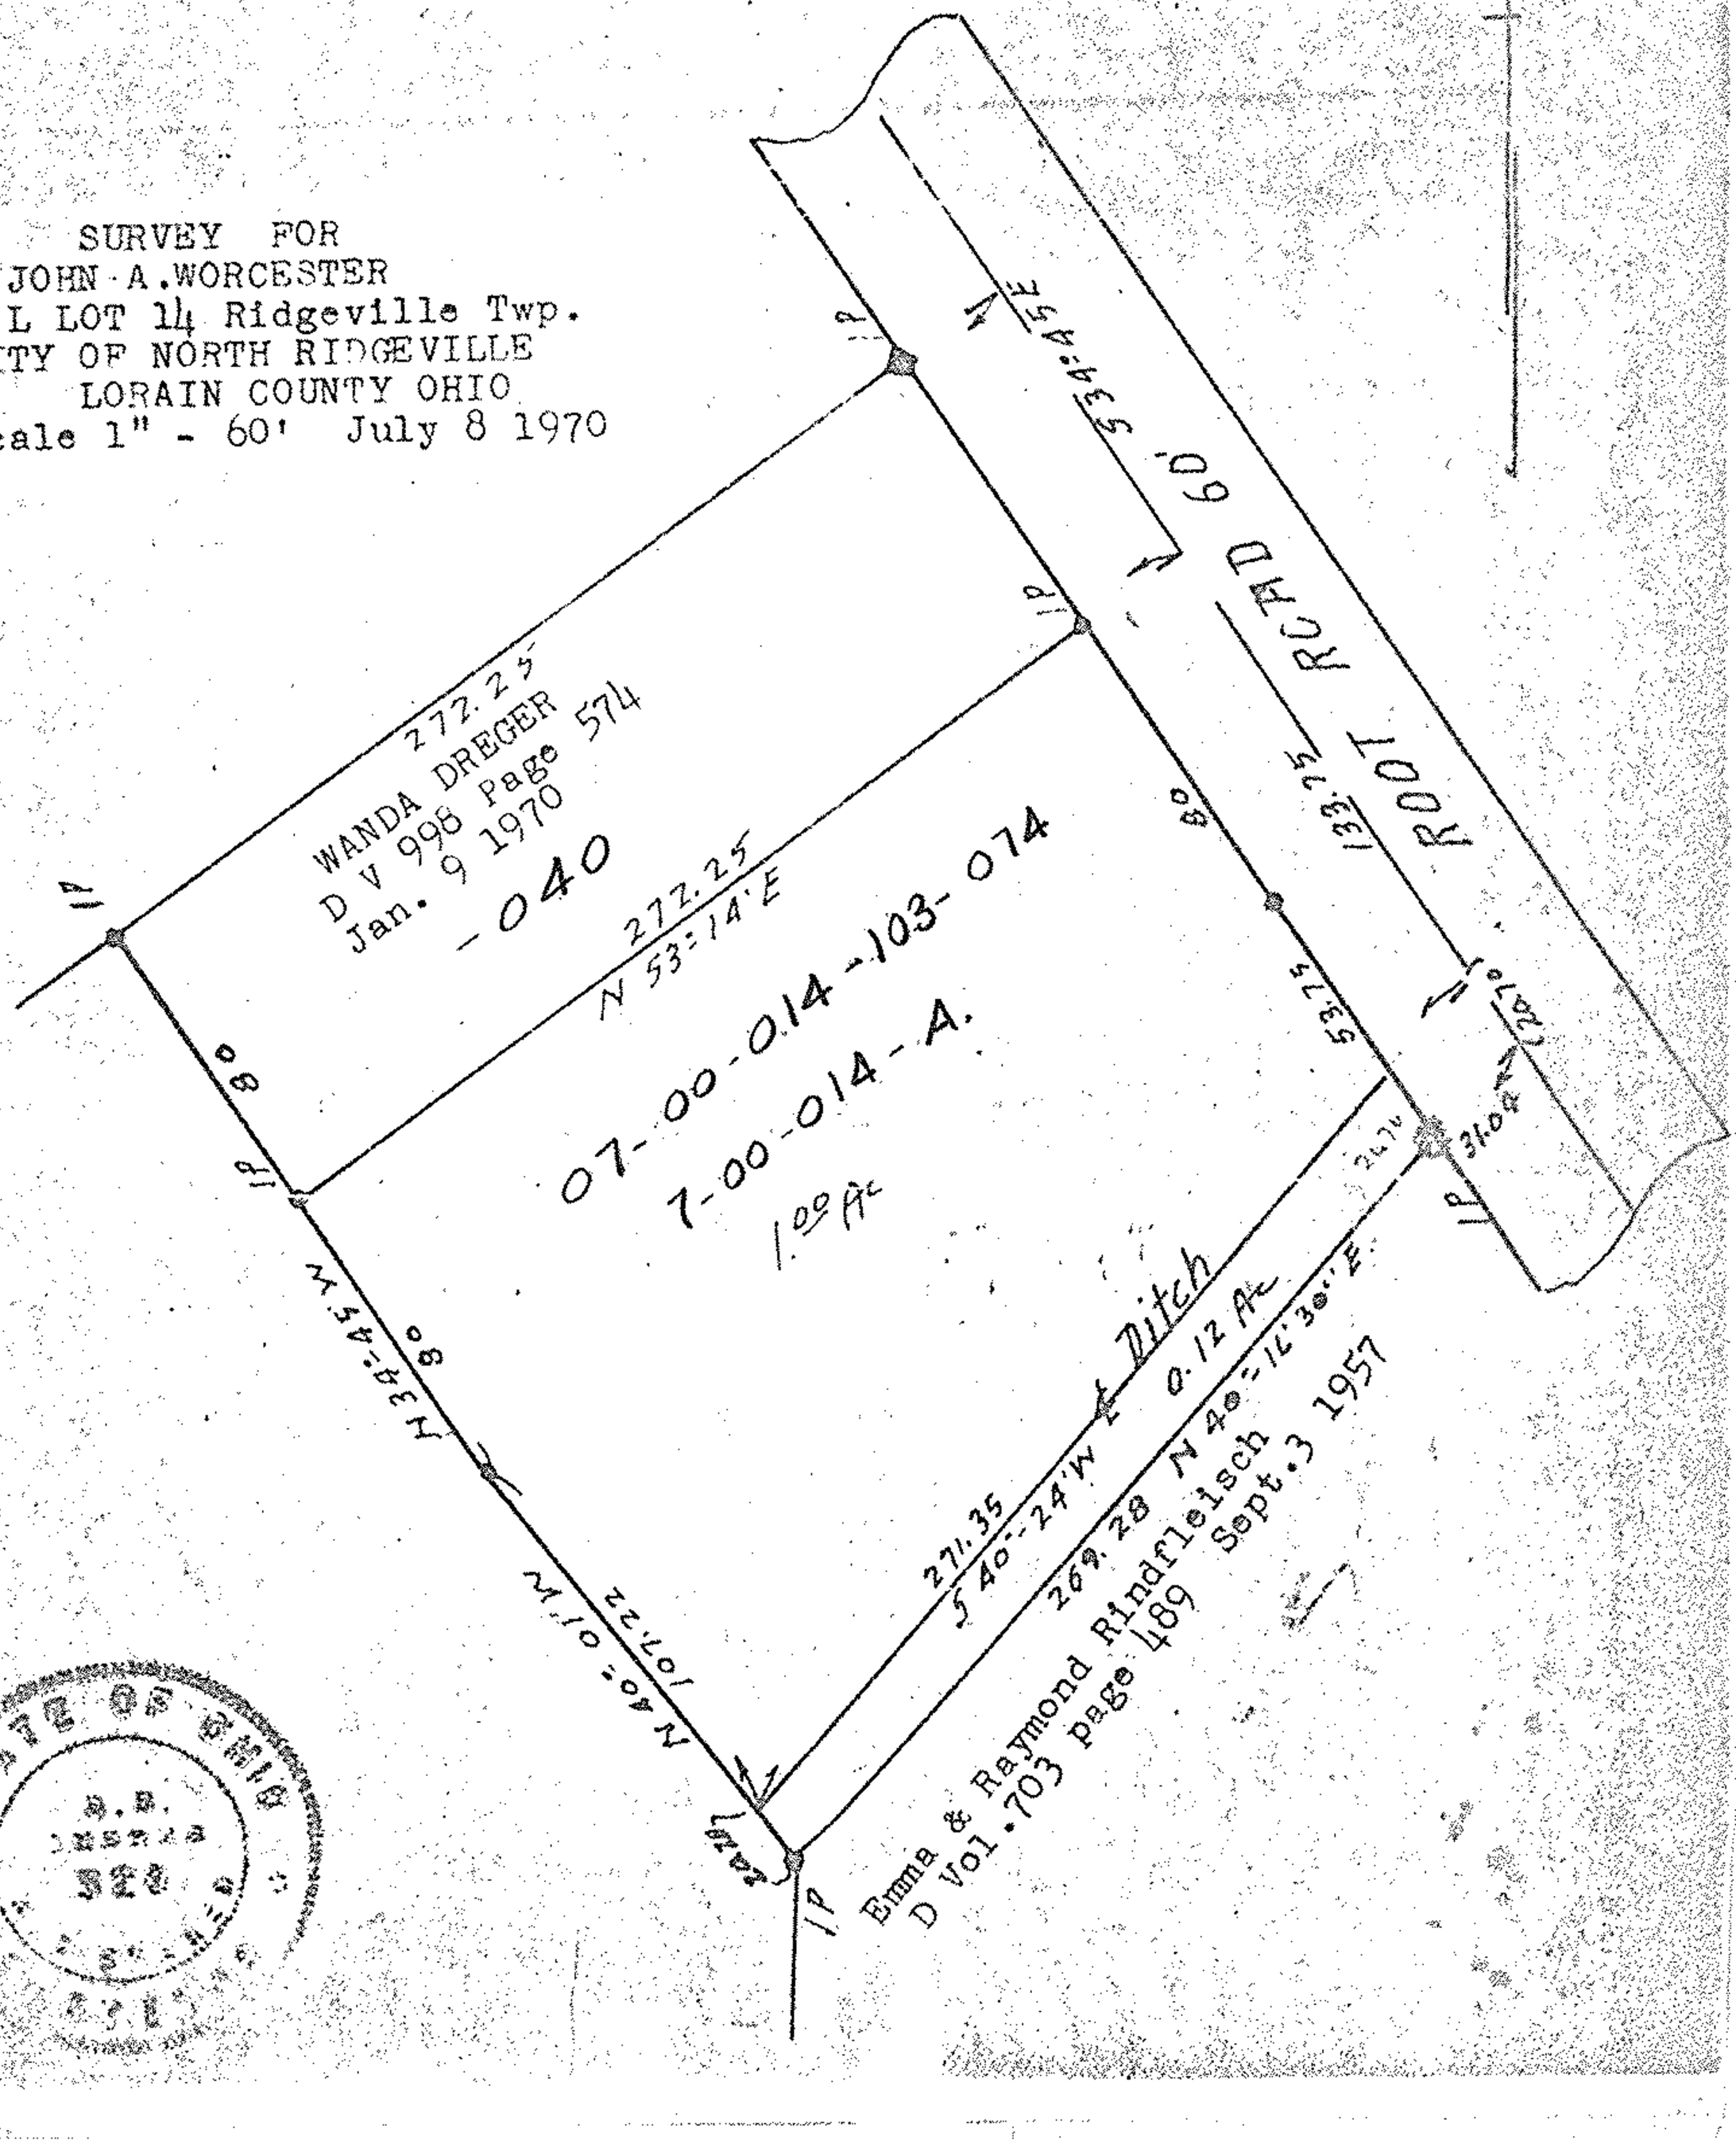

STATE OF OHIO
D. D.
ANDRUS
5828
REGISTERED
SURVEYOR