KLEINOEDER · SCHMIDT and ASSOCIATES

ENGINEERS — SURVEYORS — CONSULTANTS in LAND PLANNING

ELYRIA · NORWALK · MEDINA OHIO

SURVEY

Sublot(s) _____

Subd'n _____

Township RIDGEVILLE Tract _____

Orig. Lot(s) 10, 15 & 22 Sec. _____

County of LORAIN State of Ohio

Corporation NORTH RIDGEVILLE

7-00-015-A & B
7-00-022-B & D

#11326

APPROVED
LORAIN CO.
MAP DEPT.

DATE 12/28/77

PAGE 7-00-022B & 7-00-015A

BY T. McMann

VOID AFTER

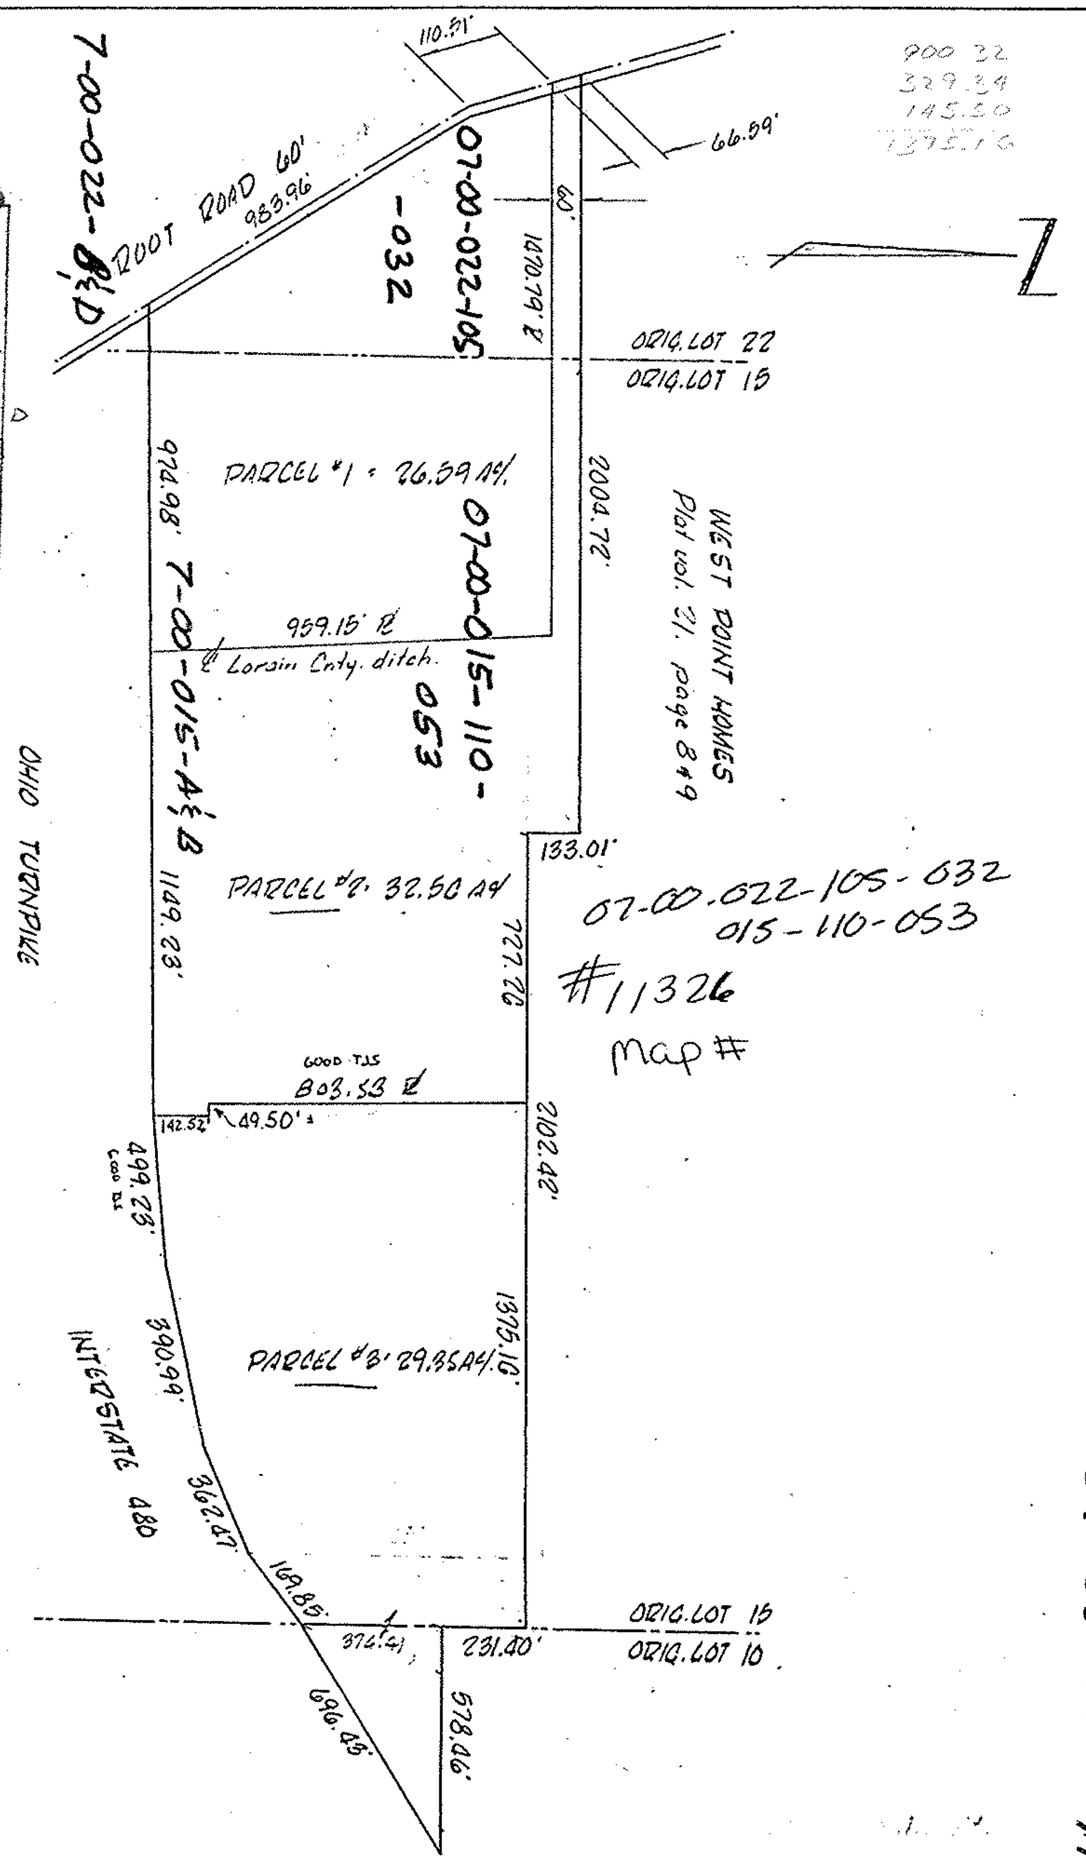

PREPARED FROM RECORD ONLY

Prepared for: WILLIAM T. CUMMINGS REALTY, AVON, OHIO

Scale: NONE | Date: 2-9-77 | Dr. by: DAVE