P.P. NO.
07-00-014-103-143,144

SPLIT #	DATE OF SURVEY
21930	March. 96

MAP PAGE
07-00-014-C,D

SURVEYOR
Dane A. Hapanek

SURVEY

OF PART OF

ORIGINAL RIDGEVILLE

TWP. LOT 14

CITY OF N RIDGEVILLE

DATE: MARCH 1996
SCALE: 1" = 100'

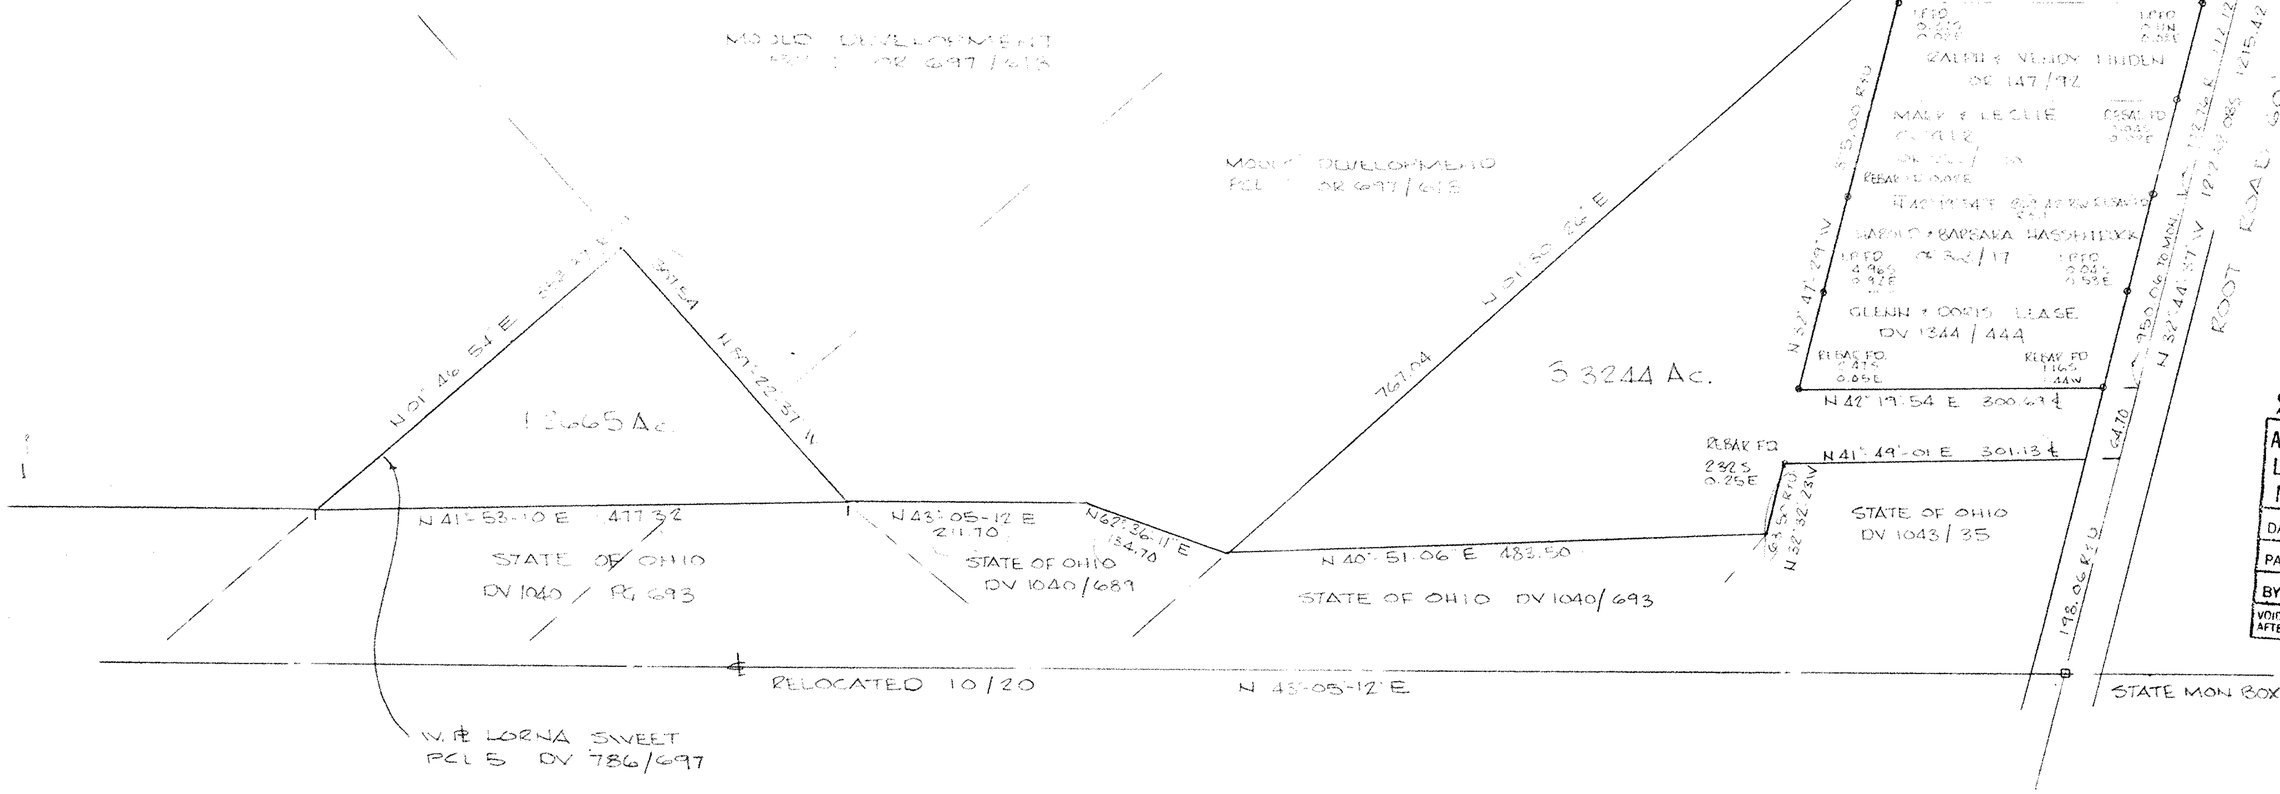

21930
APPROVED
LORAIN CO.
MAP DEPT.
DATE 10-1-96
PAGE 7-00-014-CD
BY K.DYE
VOID AFTER # 21930

PREPARED FOR:

RAY HAMKER

AND

MOULD DEVELOPMENT

PREPARED BY

HAPONEK & ASSOC INC
ENGINEERS & SURVEYORS
N RIDGEVILLE, OH

93-03