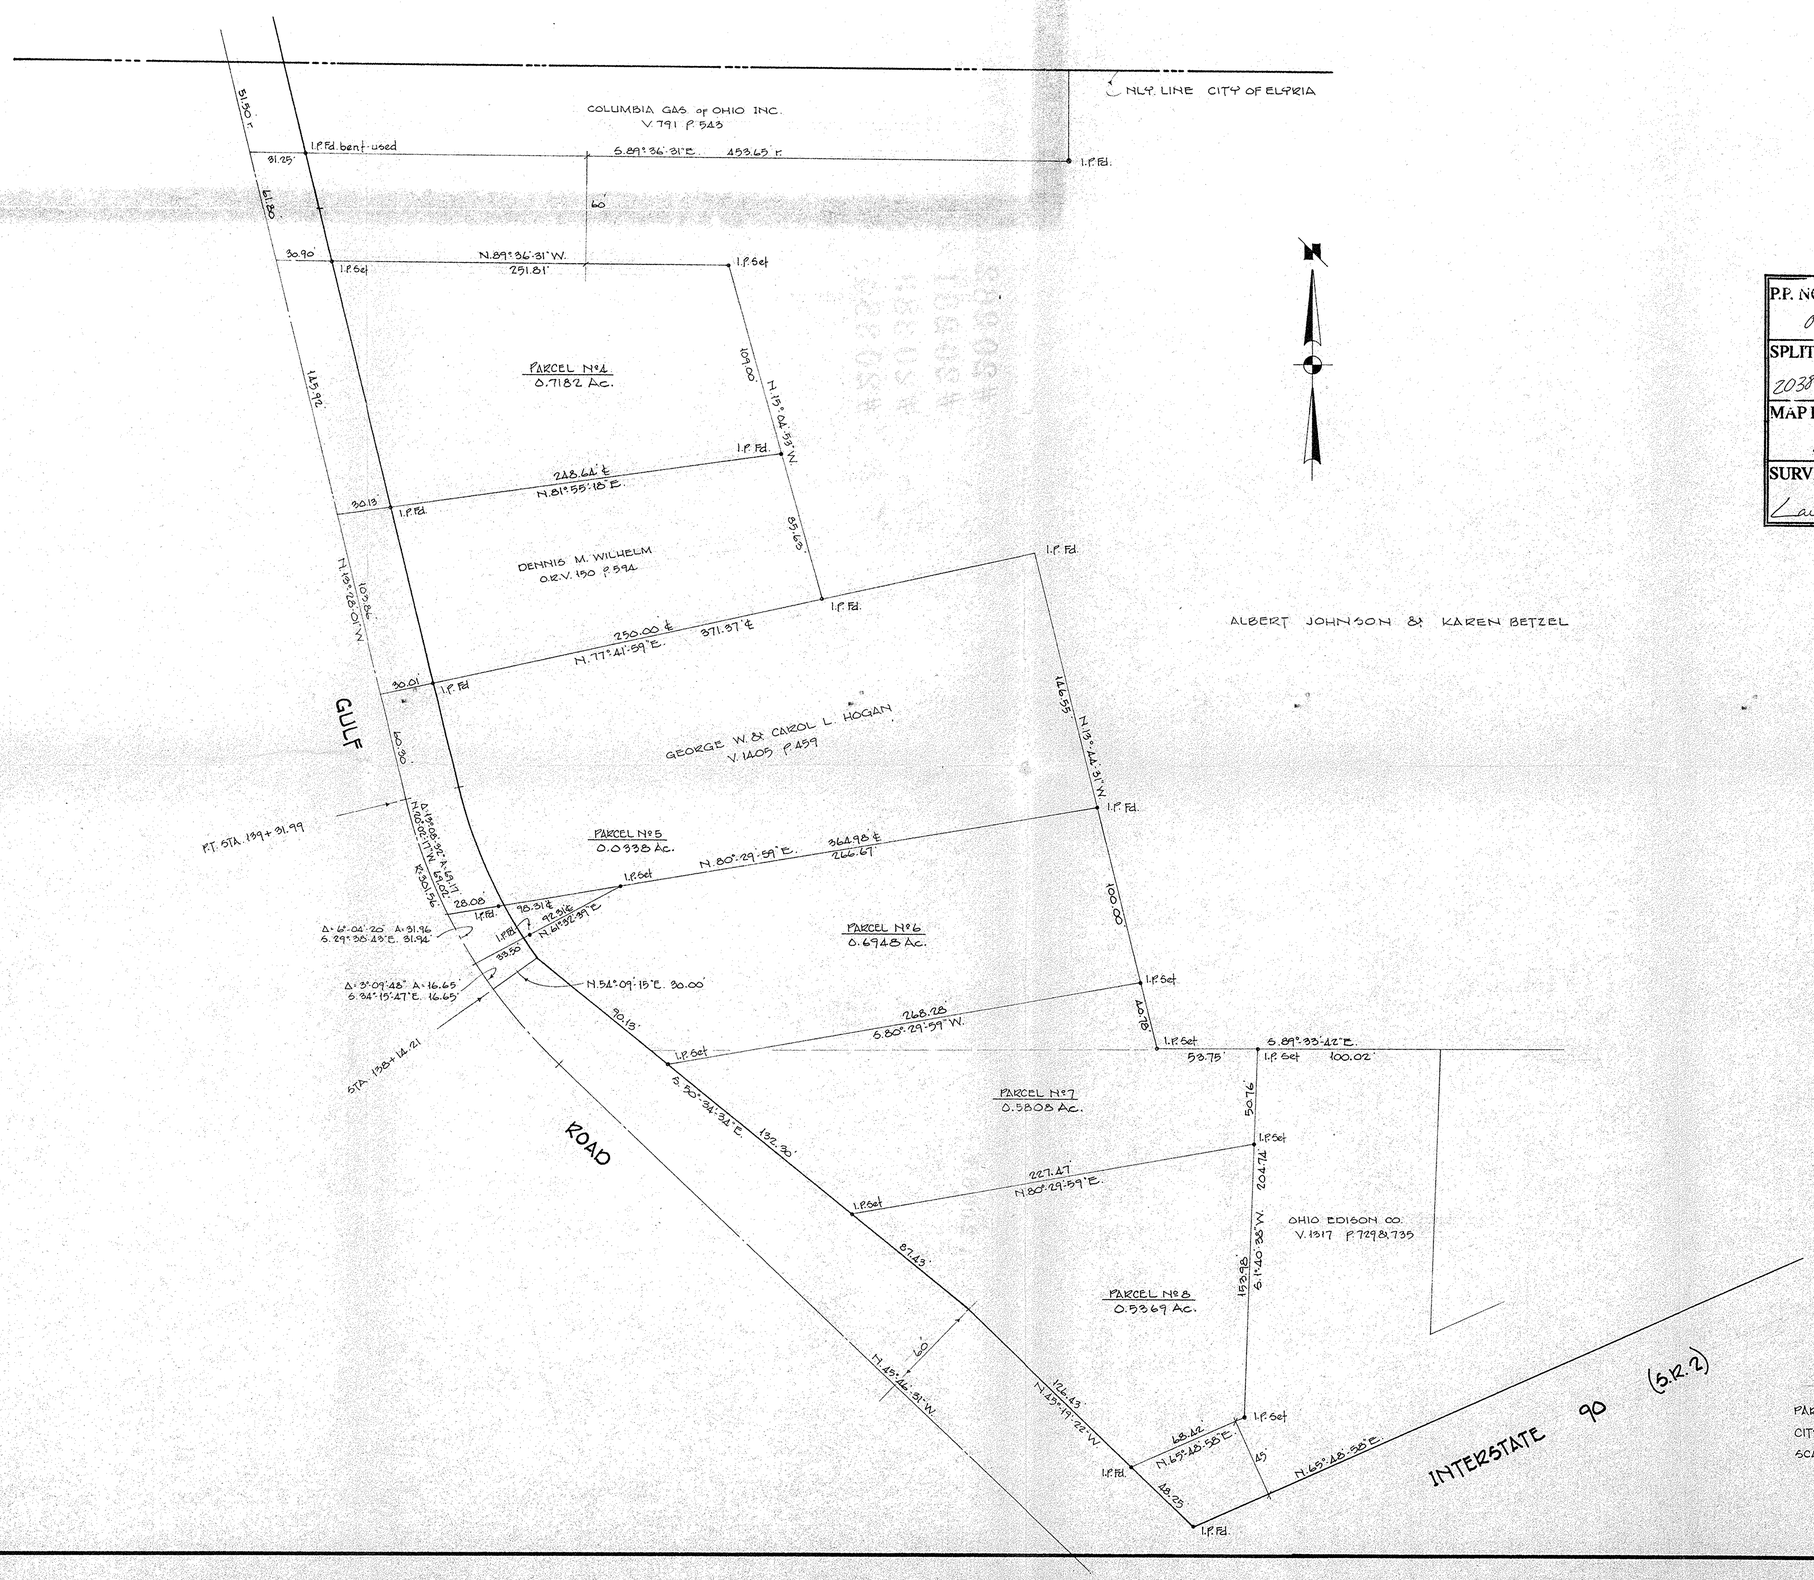

P.P. NO.	
06-22-006-103-026, 028	
SPLIT #	DATE OF SURVEY
20384	april 1990
MAP PAGE	
06-14	
SURVEYOR	
Laundon Simon Cahl & Assoc	

#20384

Cf 20383 6-1-93

~~20281~~ VOID

APPROVED
LORAIN CO.
MAP DEPT.
DATE 3-3-93
PAGE 6-14
BY FRANSIS
VOID AFTER # 20281

06-22-006-103

STATE OF OHIO
ROGER G. SIMON
5101
REGISTERED SURVEYOR

SURVEY FOR

ALBERT JOHNSON

PART OF O.L. 6 BURRELL & DAY TRACT OF ELYRIA TWP.
CITY OF ELYRIA LORAIN COUNTY OHIO
SCALE 1"=40 APRIL, 1990

LAUNDON · SIMON · CAHL & ASSOC
ENGINEERS SURVEYORS

JOB Nº 90-1926

249