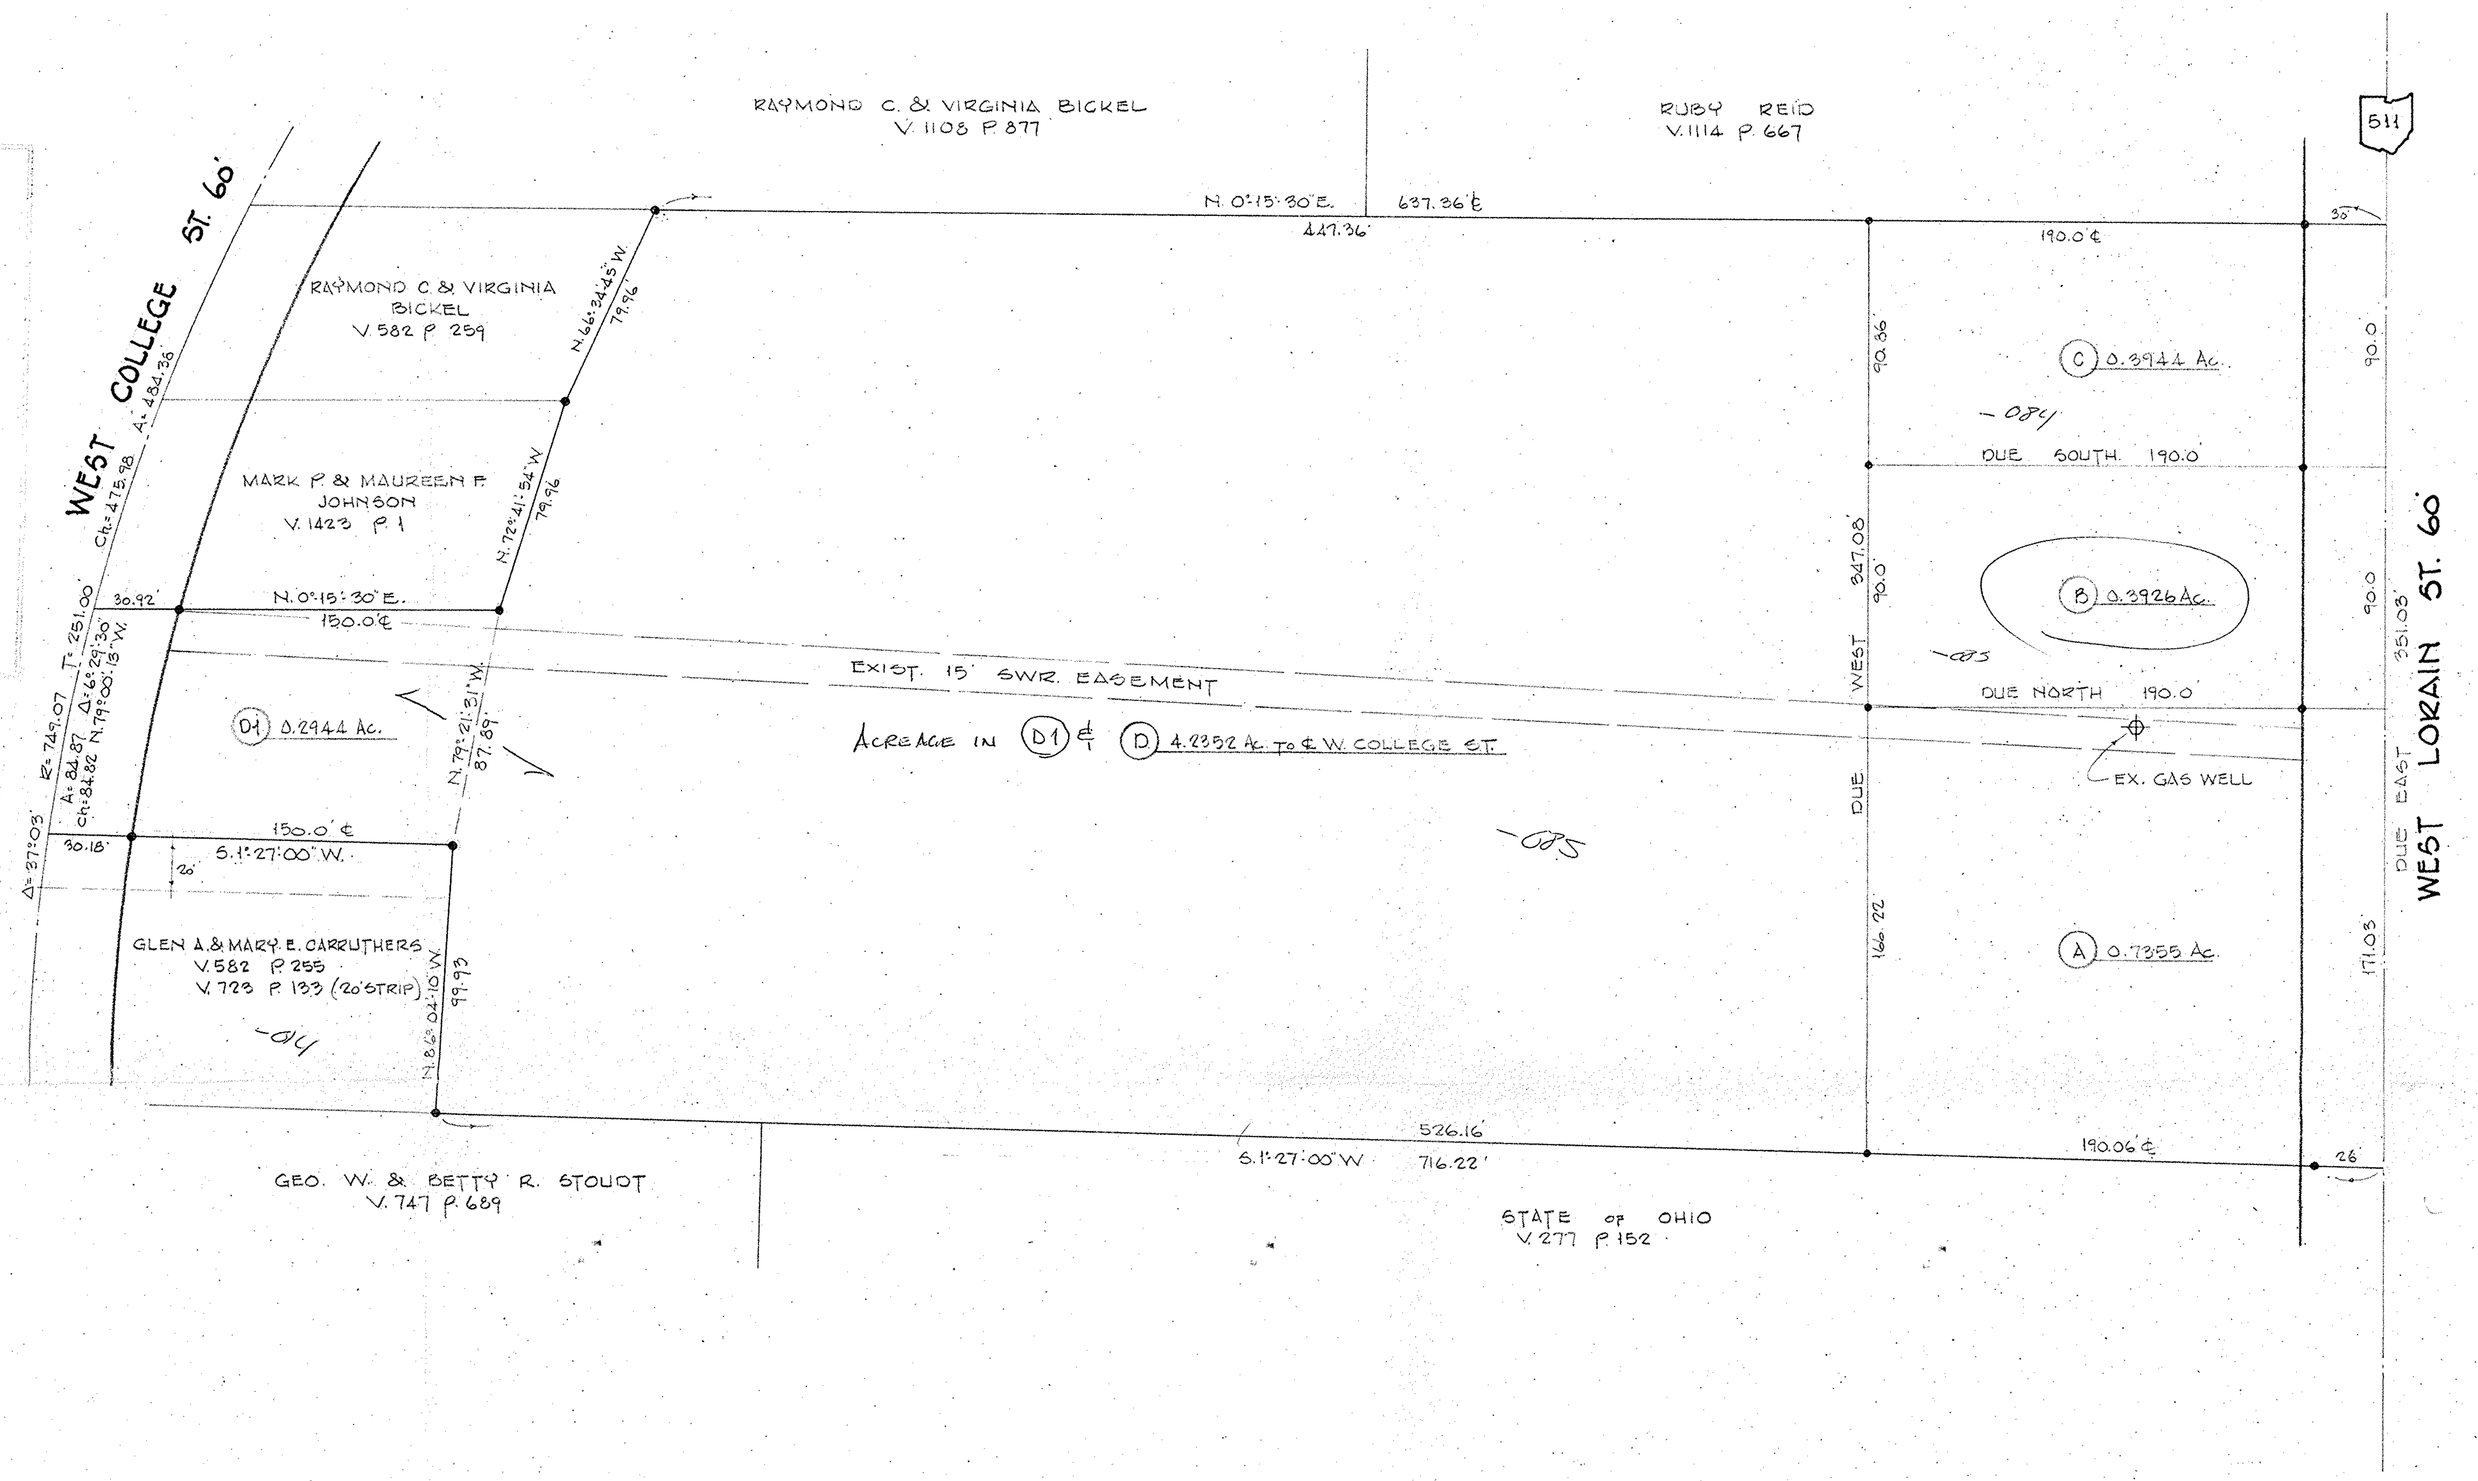

BEARINGS SHOWN HEREON ARE TO AN ASSUMED MERIDIAN AND ARE USED TO DESCRIBE ANGLES ONLY.

INDICATES IRON PIN FOUND OR SET

PARCEL NO. 09-00-084-101-083,084,085,014	
IT # 19409	DATE OF SURVEY
MAP PAGE 09-00-084,A	
SURVEYOR Rodger G. Simon	

#19409

APPROVED
LORAIN CO.
MAP DEPT.
DATE 6-10-91
PAGE 9-00-084-A
BY CAROLYN BARNES
VOID AFTER #19409

09-00-084-101

SURVEY and SPLIT FOR

GLENN A. & GEORGE L. CARRUTHERS

PART OF O.L. 84 RUSSIA TOWNSHIP — CITY OF OBERLIN
COUNTY OF LORAIN — STATE OF OHIO

SCALE 1" = 40' APRIL, 1991

CONSOLIDATED ENGINEERING INC.
ENGINEERS SURVEYORS
106 MIDDLE AVE. ELYRIA, O. 44035
(216) 322-4455

STATE OF OHIO
RODGER G. SIMON
5101
REGISTERED SURVEYOR

REV. 6-6-91 - Ac. Pcl. B.

JOB Nº CEI 91-048

266