G-128

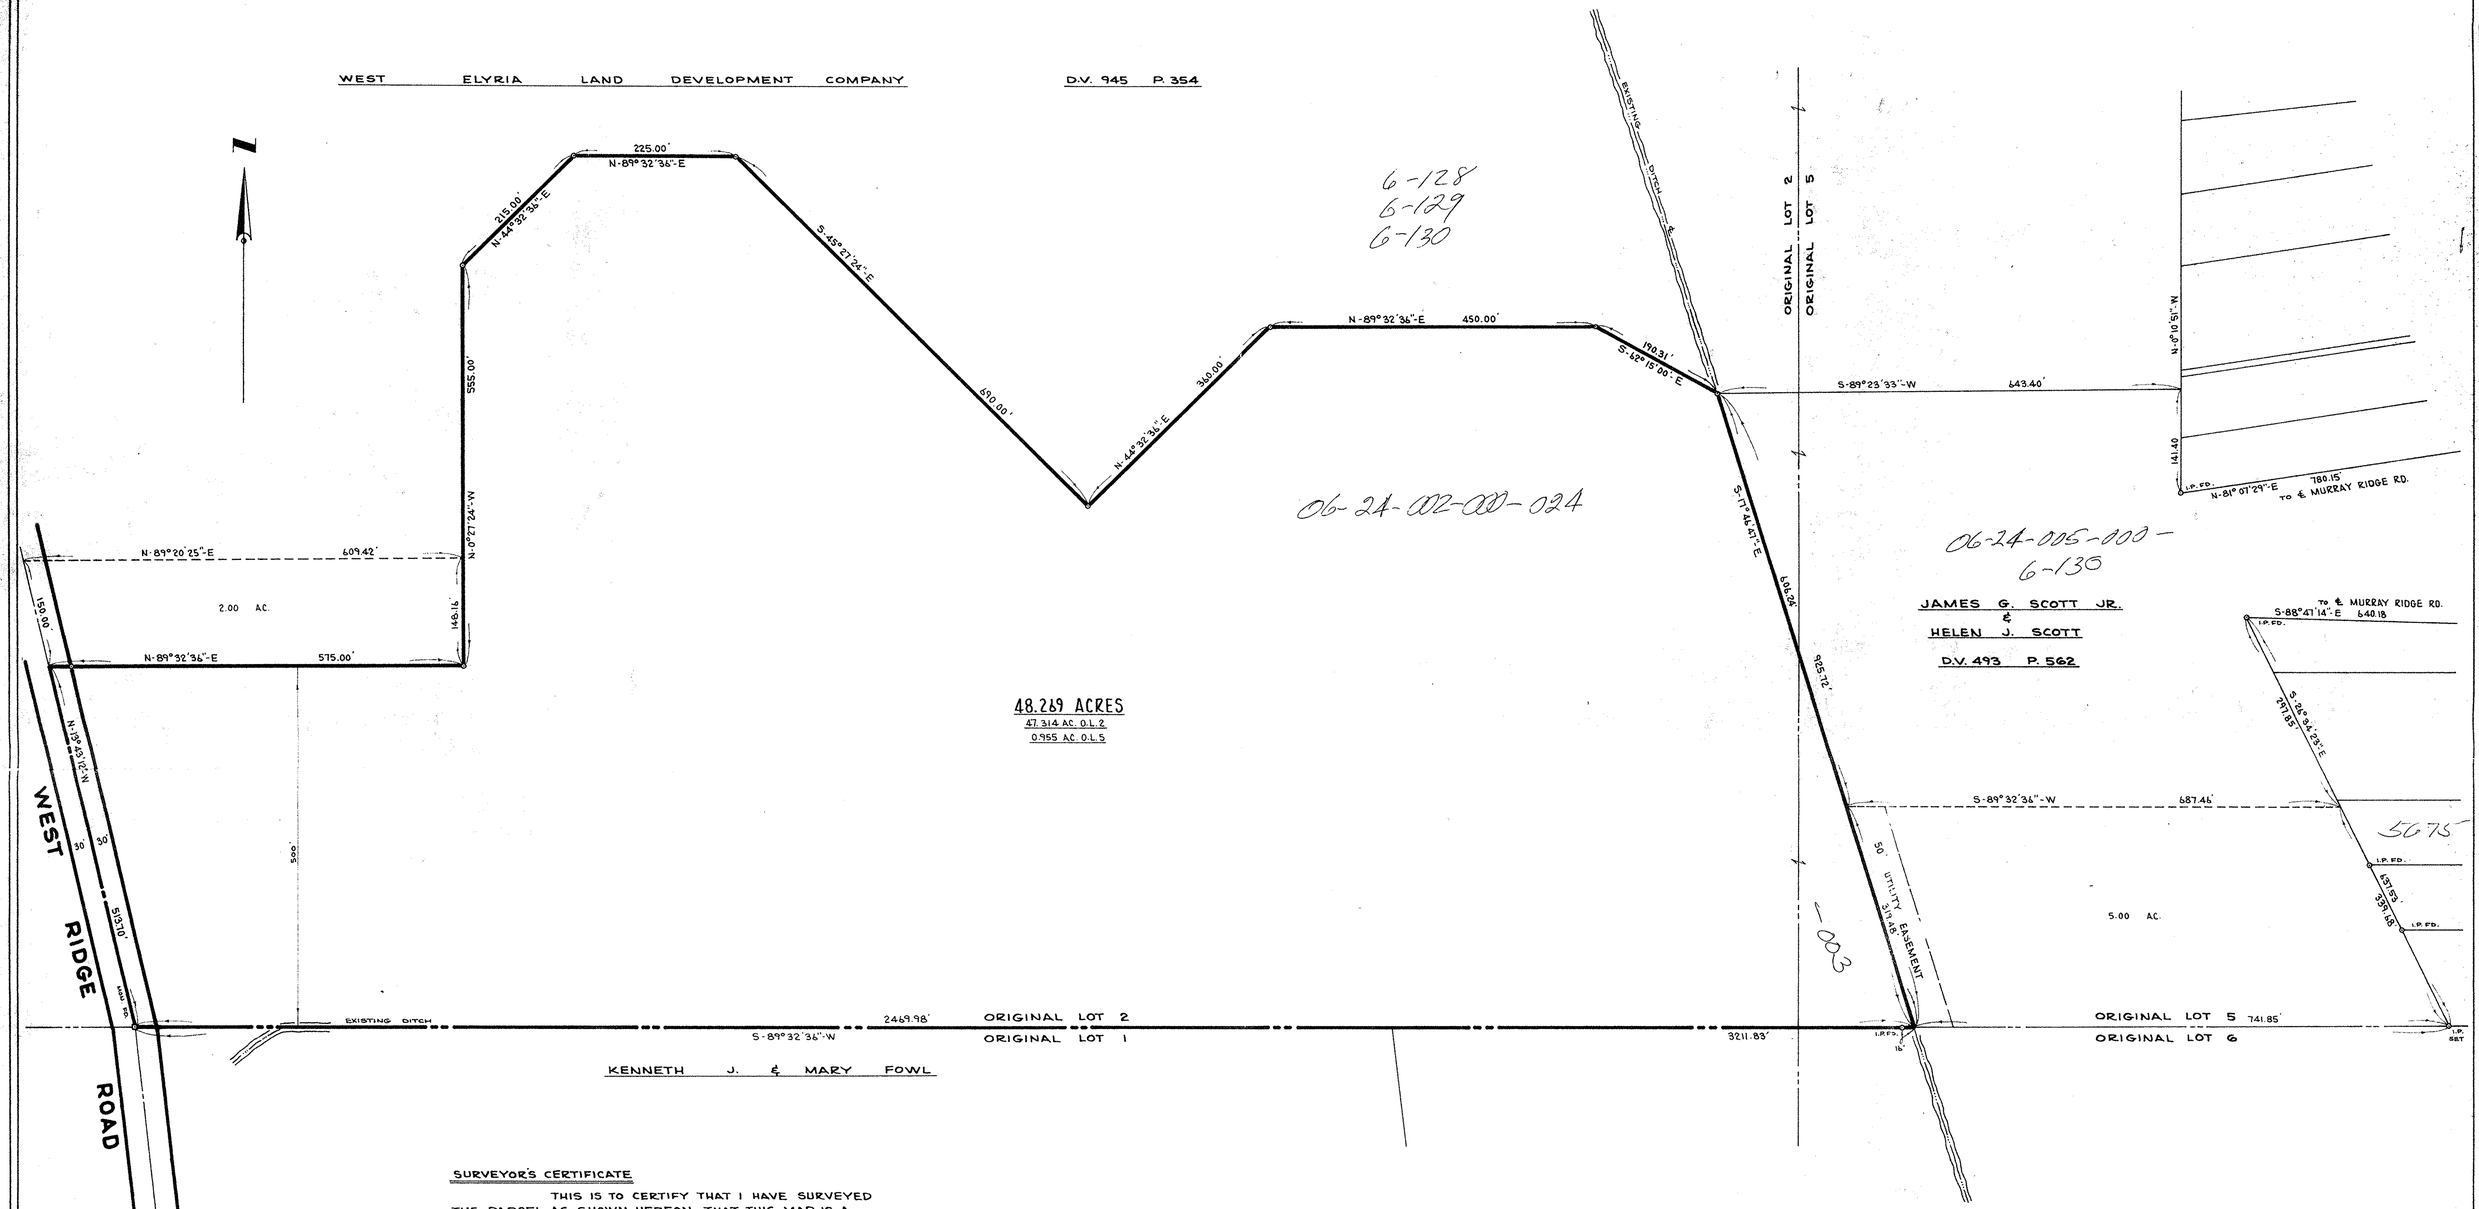

SURVEYOR'S CERTIFICATE

THIS IS TO CERTIFY THAT I HAVE SURVEYED THE PARCEL AS SHOWN HEREON, THAT THIS MAP IS A CORRECT REPRESENTATION OF SAID SURVEY AND THAT THERE ARE NO 'CROA IMENTS EXCEPT AS MAY BE SHOWN HEREON.

REGISTERED SURVEYOR NO. 4846

SURVEY OF PROPOSED MOBILE HOME PARK SITE

SITUATED IN ORIGINAL ELYRIA TOWNSHIP LOTS NOS. 2 AND 5 ~ W. OF BLK. RIVER
CITY OF ELYRIA COUNTY OF LORAIN STATE OF OHIO

SCALE : 1" = 100' MAY 21, 1971

PREPARED FOR
INLAND STEEL URBAN DEVELOPMENT CORPORATION
A DELAWARE CORPORATION

PREPARED BY
JAMES H. SCHMIDT
REGISTERED SURVEYOR

6283