LAUNDON • SIMON • CAHL and ASSOC
ENGINEERS SURVEYORS
504 MIDDLE AVE. ELYRIA, OHIO 4035

FOR: RONALD R. BARKACS & KENNETH E. BURRER

TOWNSHIP ELYRIA	VILLAGE	DATE FEB 28, 1979
ORIG. LOT or SEC. 2 W. of R.	COUNTY LORAIN	SCALE 1" = 100'
CITY ELYRIA	STATE OHIO	JOB NO. 78-766 F.B.

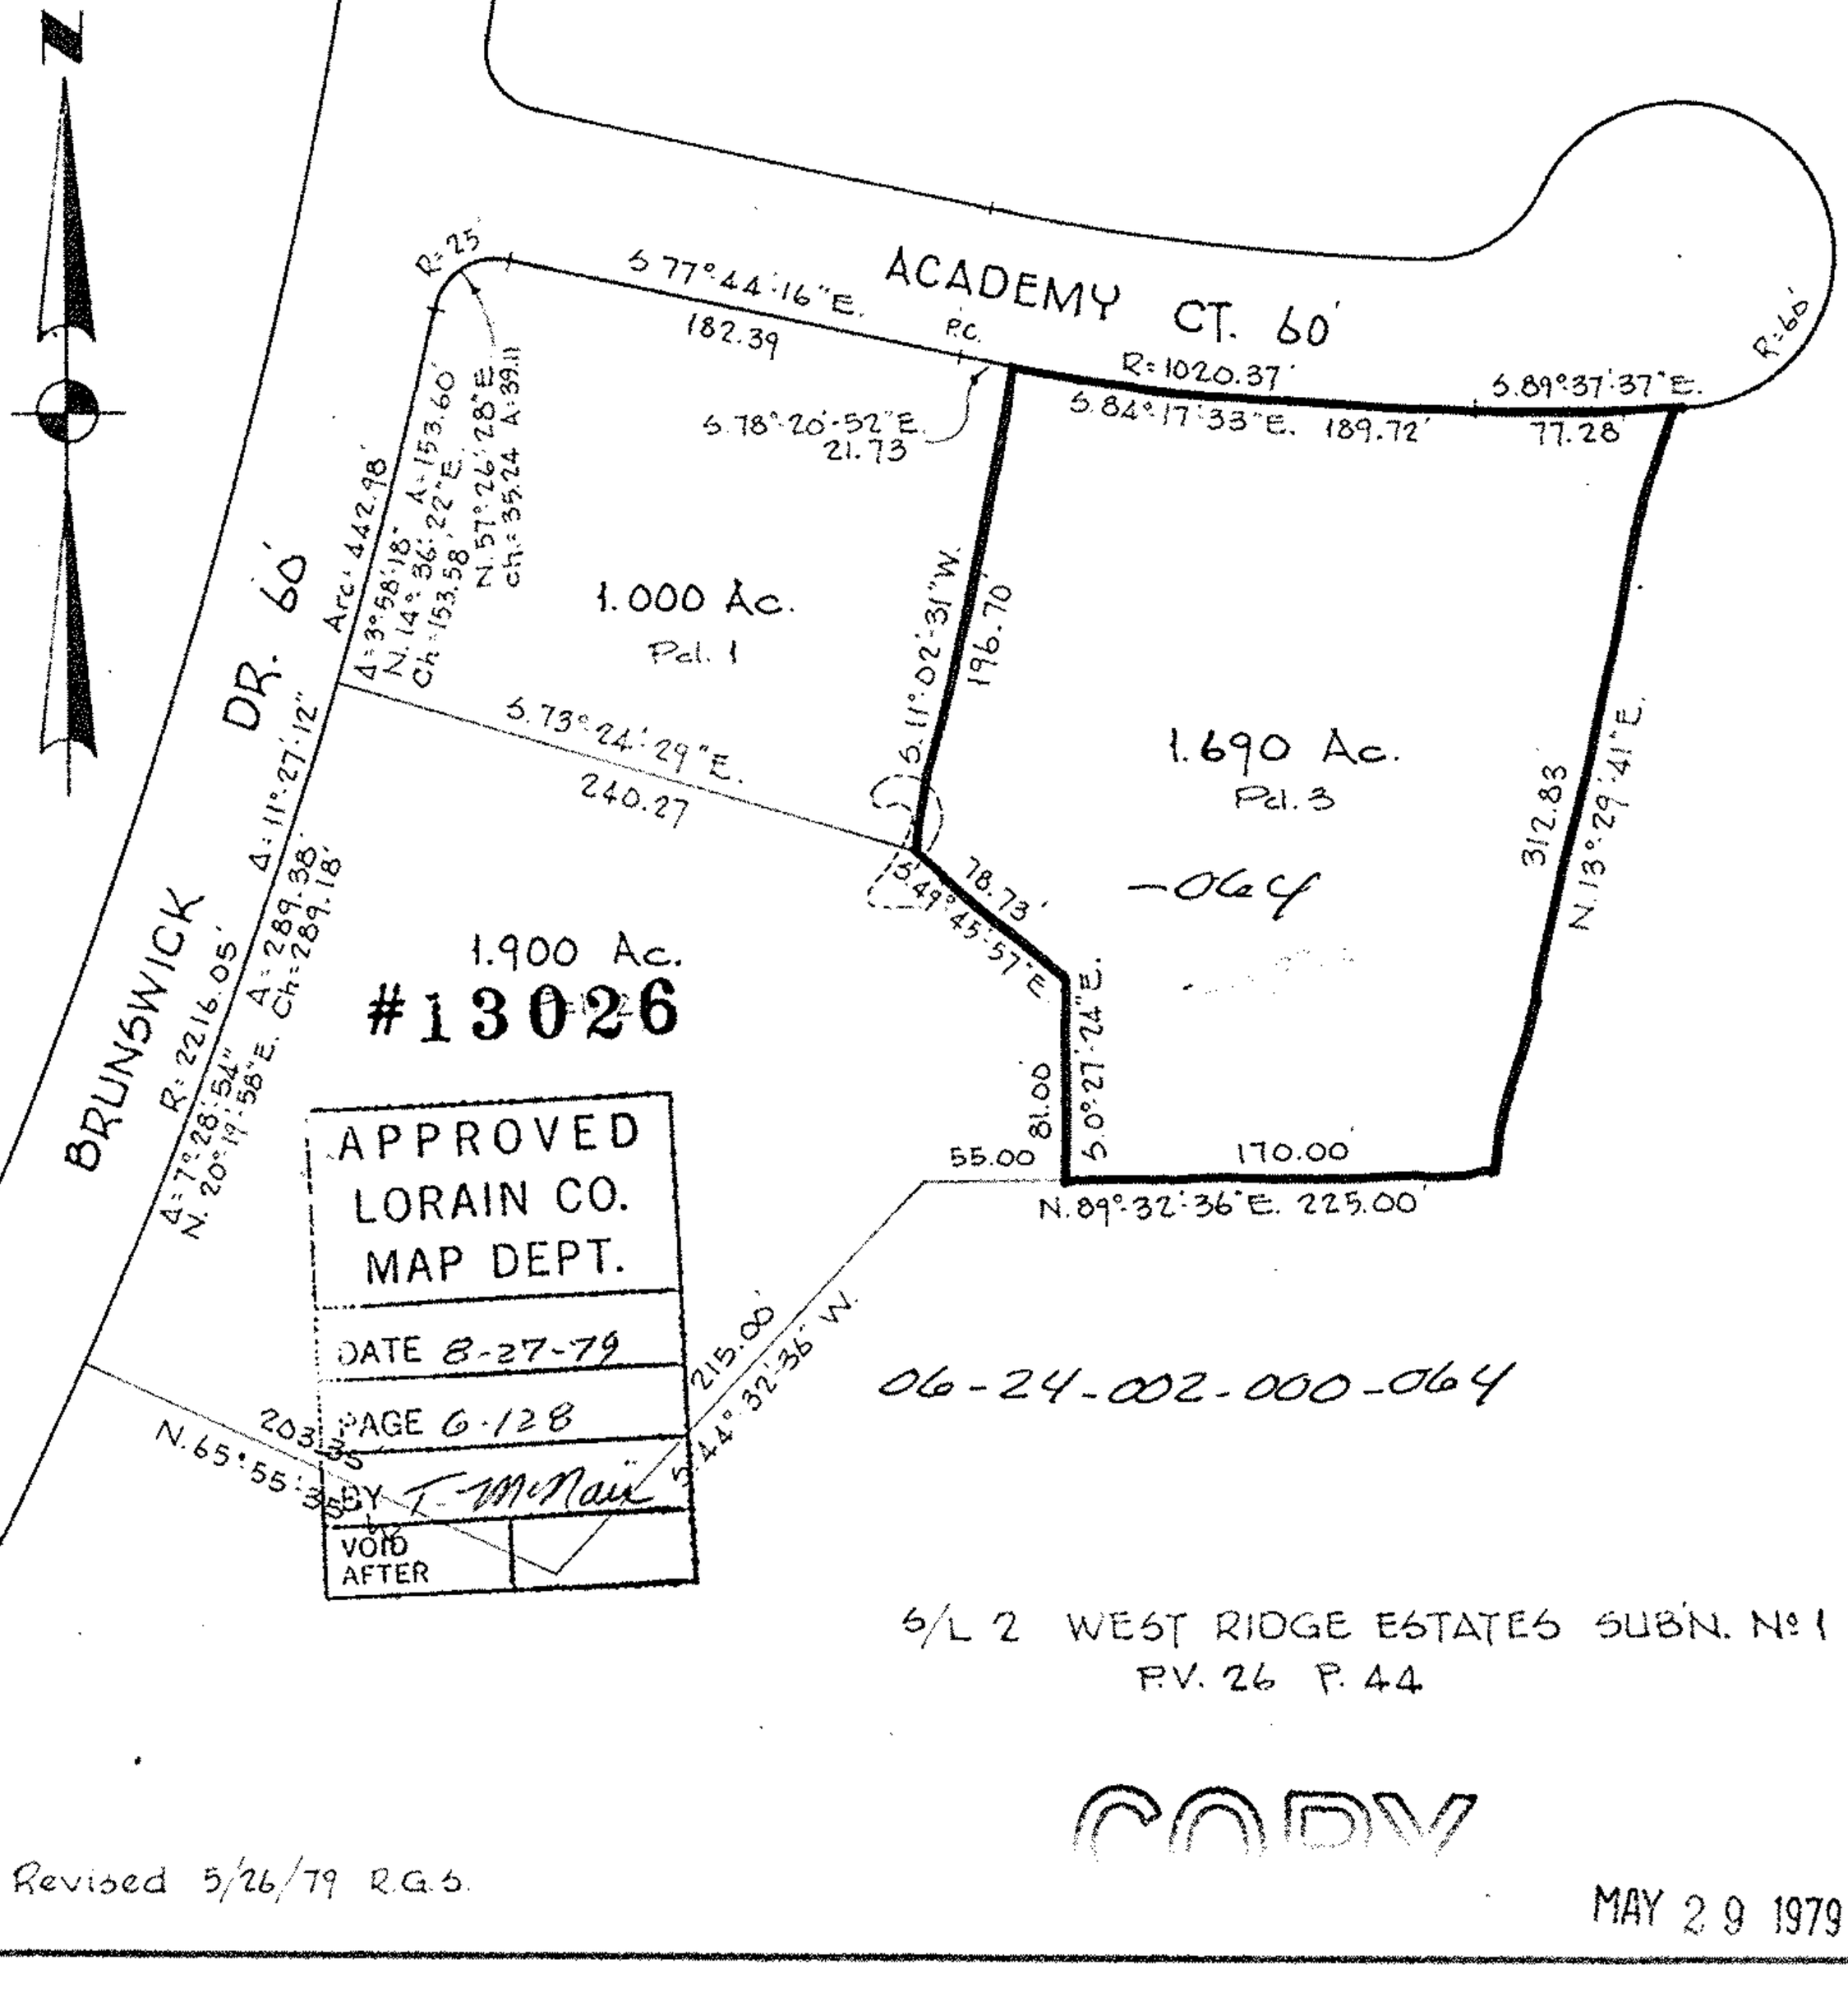

APPROVED
LORAIN CO.
MAP DEPT.
DATE 8-27-79
PAGE 6-128
BY T. McNair
VOID AFTER

06-24-002-000-064

S/L 2 WEST RIDGE ESTATES SUB'N. No 1
P.V. 26 P. 44

COPY

Revised 5/26/79 R.G.S.

MAY 29 1979

6-24-002-000