P.P. NO. 06-24-008-109-002,003,004	
SPLIT # 18129	DATE OF SURVEY
MAP PAGE 6-135	
SURVEYOR Laundon Simon Cahl & Survey	

06-24-007-104-)

#18129

APPROVED
LORAIN CO.
MAP DEPT.
DATE 9-19-88
PAGE 6-135
BY Carol Francis
VOID AFTER + 18129

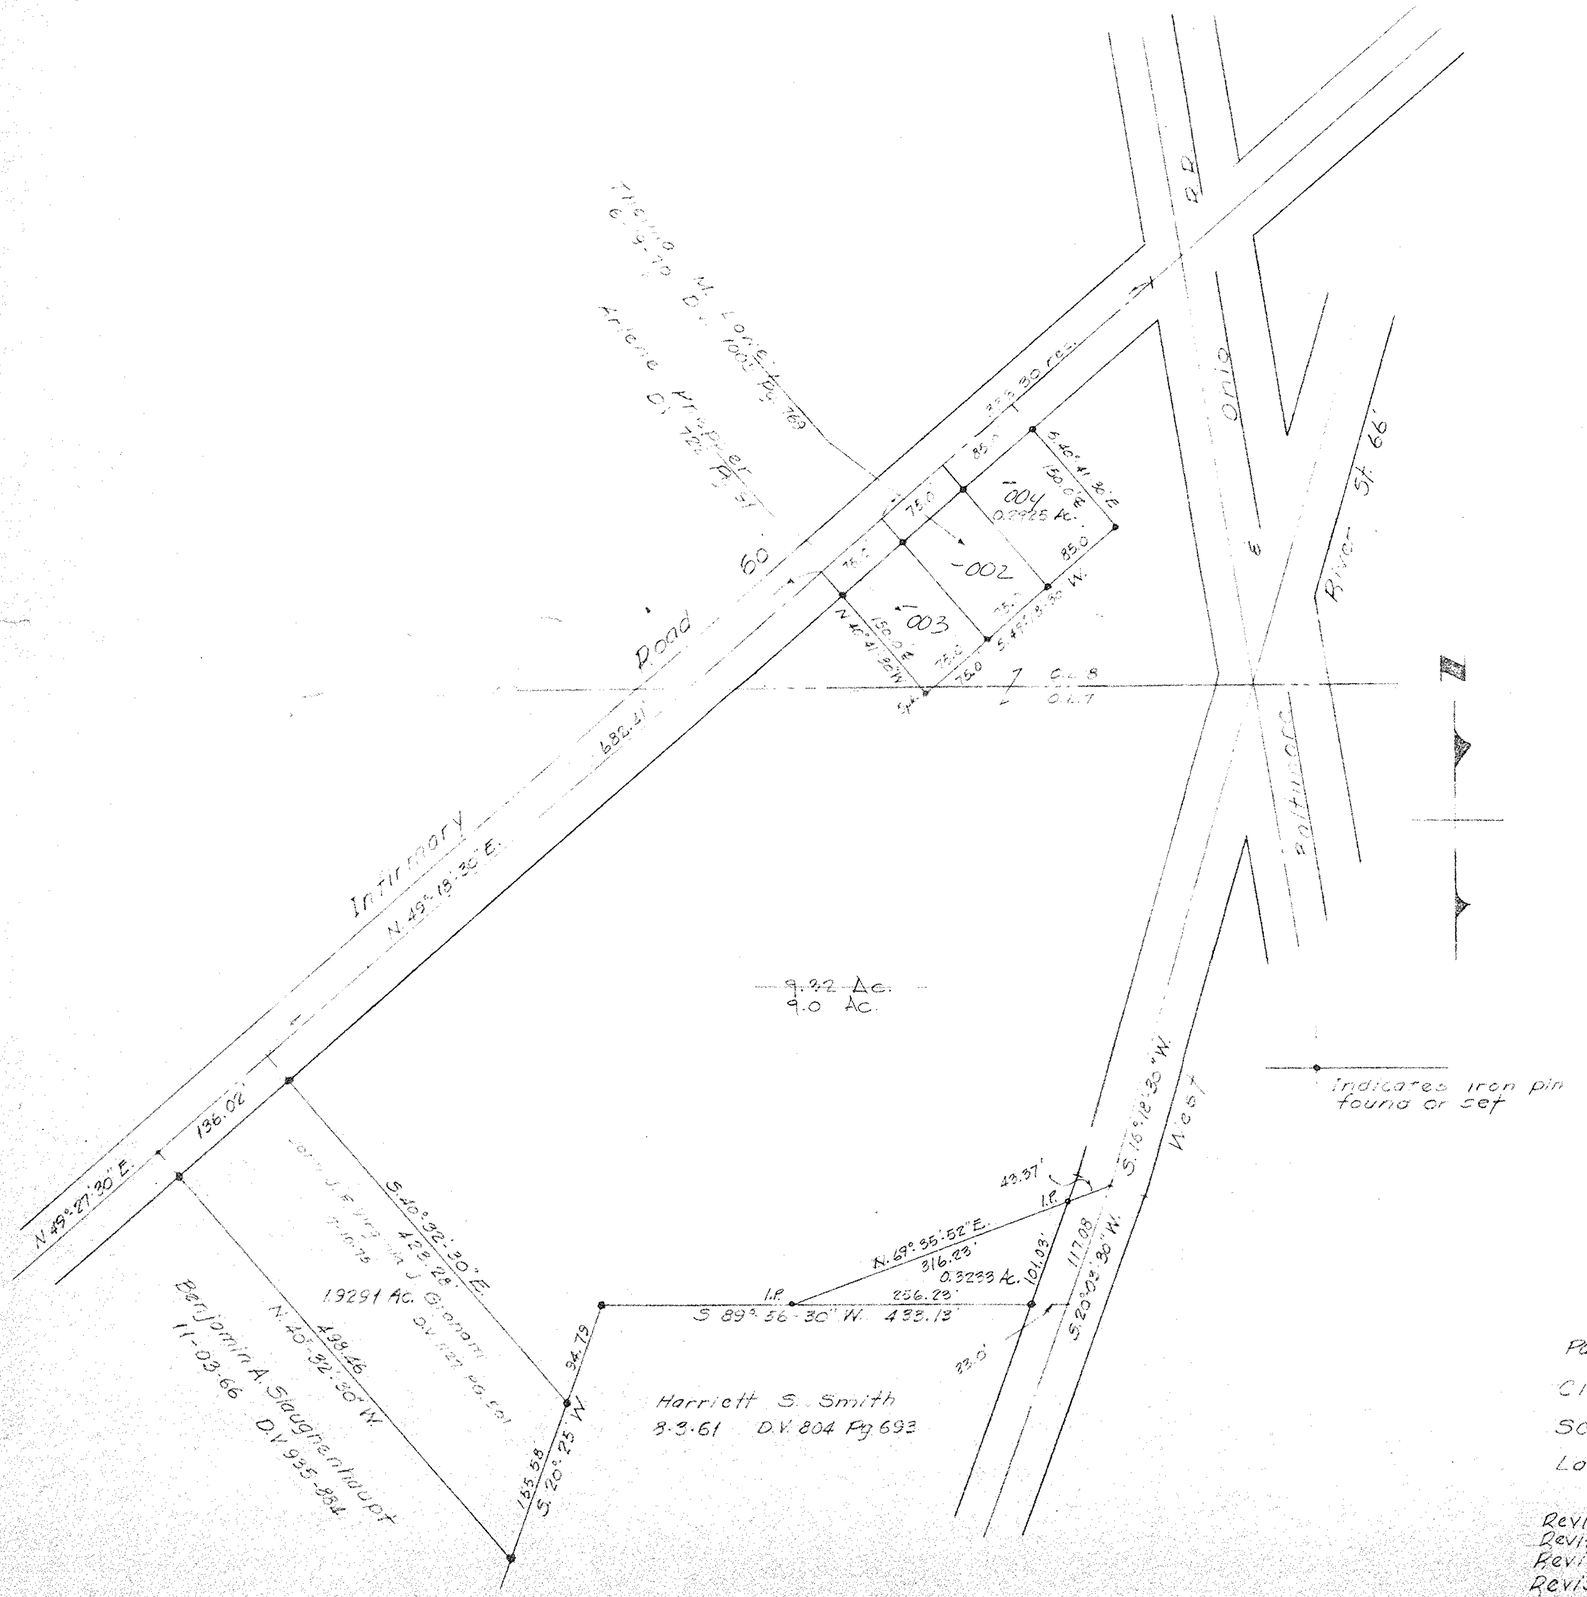

Survey for Fred Wallread et al
Part of O.L.'s 7 & 8 W. of River Elyria Twnp.
City of Elyria Lorain County, Ohio
Scale 1" = 100' October, 1972
Laundon • Simon • Cahl & Assoc.
Engineers & Surveyors

Revised 2-4-88 0.3233 Ac. Pcl.
Revised 9-5-85 Deletions
Revised 1-14-82 Job No 82-1098
Revised 6-30-76 " " 76-506 Job No 72-31

F.B. 180 Pg. 7