LOT CONSOLIDATION MAP FOR

AVON LOCAL BOARD OF EDUCATION

SITUATED IN THE CITY OF AVON, COUNTY OF LORAIN, AND
STATE OF OHIO, AND KNOWN AS BEING PART OF ORIGINAL AVON SECTION NUMBER 15.

DEEDS OF REFERENCE: INSTRUMENT # 2000686312
INSTRUMENT # 20030971731

P.P. NO. 04-00-015-110-161, 063, 064	
SPLIT # 01663	DATE OF SURVEY
MAP PAGE 04-00-015-H	
SURVEYOR Gregory J. Chatham	

№ 01663
APPROVED
LORAIN CO.
MAP DEPT
DATE 8-23-04
PAGE 4-00-015-H
BY JHatfield
#04-016663

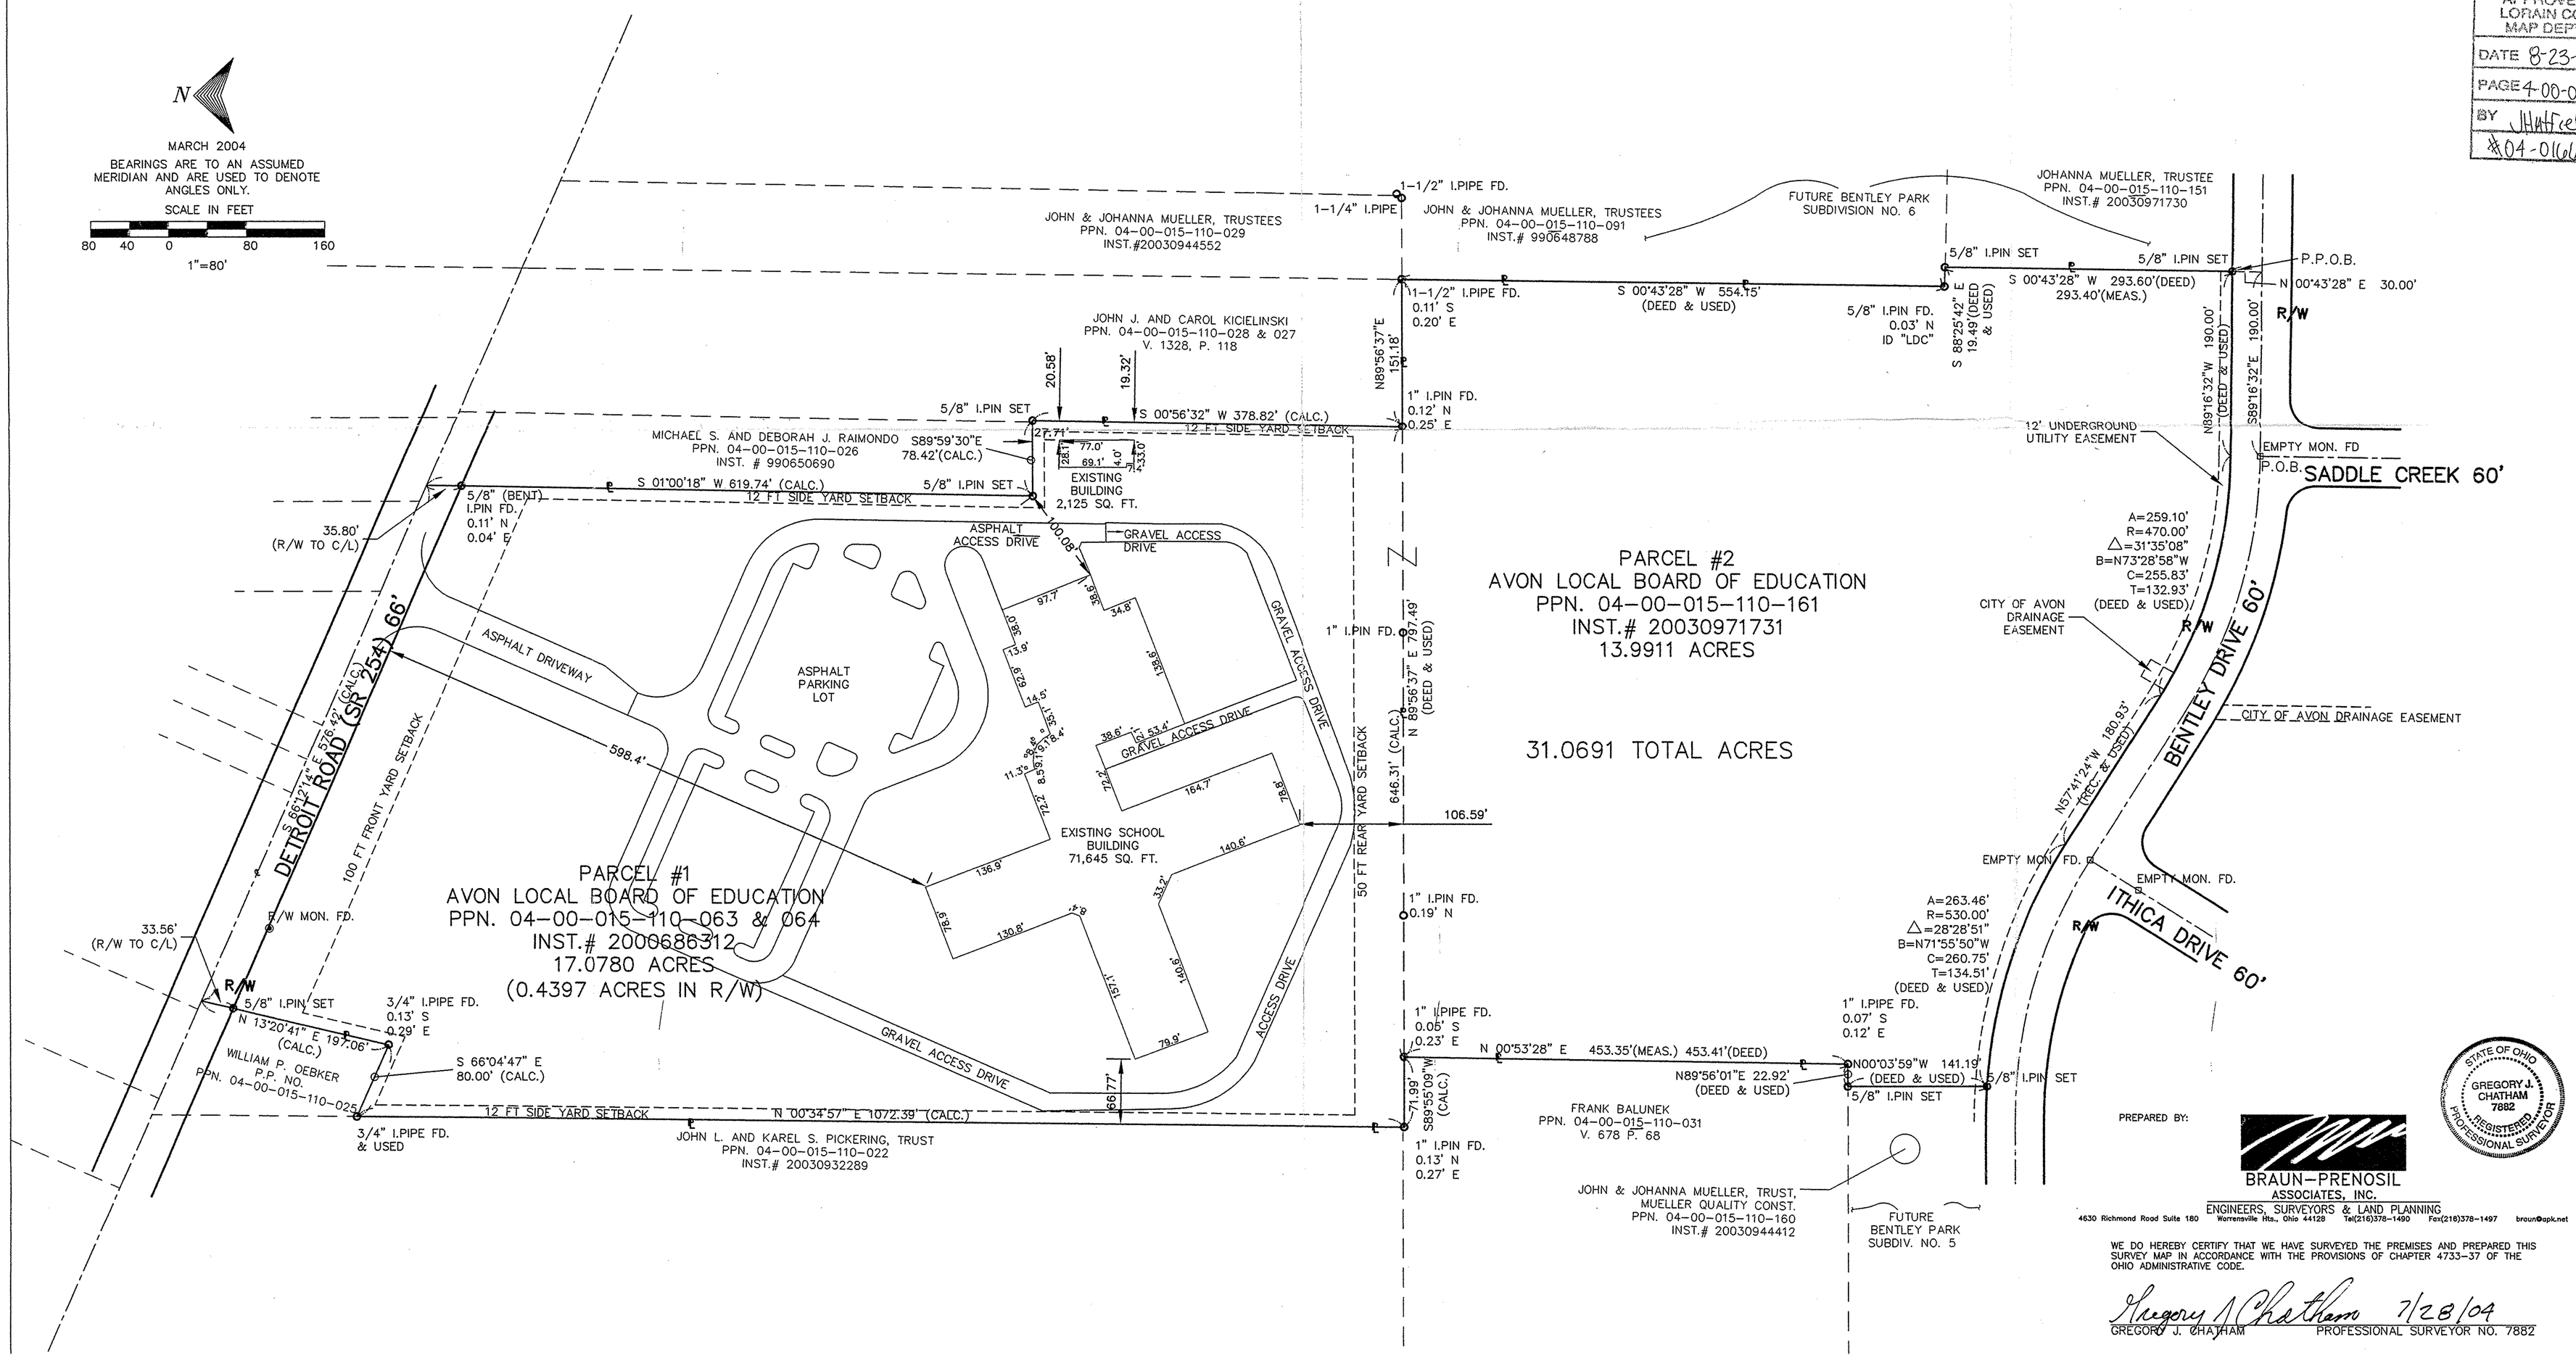

PREPARED BY:

BRAUN-PRENOSIL ASSOCIATES, INC.
ENGINEERS, SURVEYORS & LAND PLANNING
4630 Richmond Road Suite 180 Warrensville Hts., Ohio 44128 Tel(216)378-1490 Fax(216)378-1497 braun@apk.net

STATE OF OHIO GREGORY J. CHATHAM 7882 REGISTERED PROFESSIONAL SURVEYOR

WE DO HEREBY CERTIFY THAT WE HAVE SURVEYED THE PREMISES AND PREPARED THIS SURVEY MAP IN ACCORDANCE WITH THE PROVISIONS OF CHAPTER 4733-37 OF THE OHIO ADMINISTRATIVE CODE.

Gregory J. Chatham 7/28/04
GREGORY J. CHATHAM PROFESSIONAL SURVEYOR NO. 7882

S:\Land Projects\03855\dwg\03855C06520B_PI.dwg, 07/29/04 11:45:31 AM, gcrg