LAUNDON • SIMON • CAHL & ASSOC., INC.
CONSULTING ENGINEERS & SURVEYORS
110 MIDDLE AVE., ELYRIA, O. 44035

PARCEL SPLIT FOR:
WALTER L. & JEANNE M. YOURKVITCH

Orig. Lot 32	City of ELYRIA	Date MAR. '92 Scale 1" = 100'
Orig. Sec	Village of	Dwn. by R.G.S. Chkd. by
Tract EAST OF RIVER	County of LORAIN	Job No. F.B.
Township of ELYRIA	State of OHIO	Printed

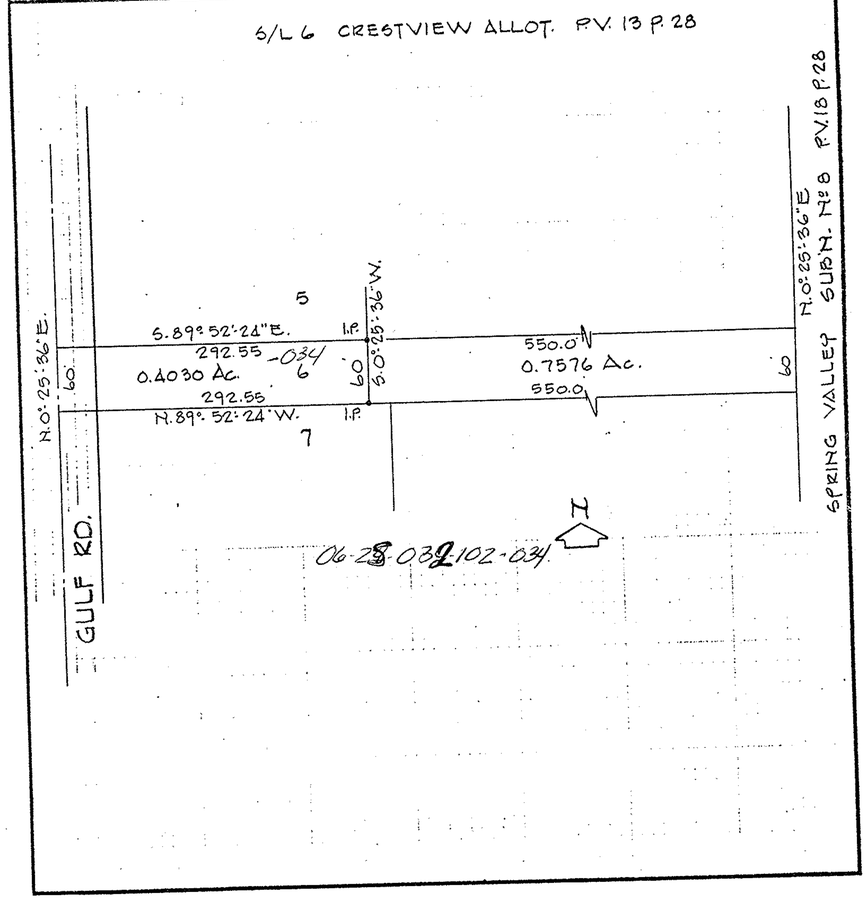

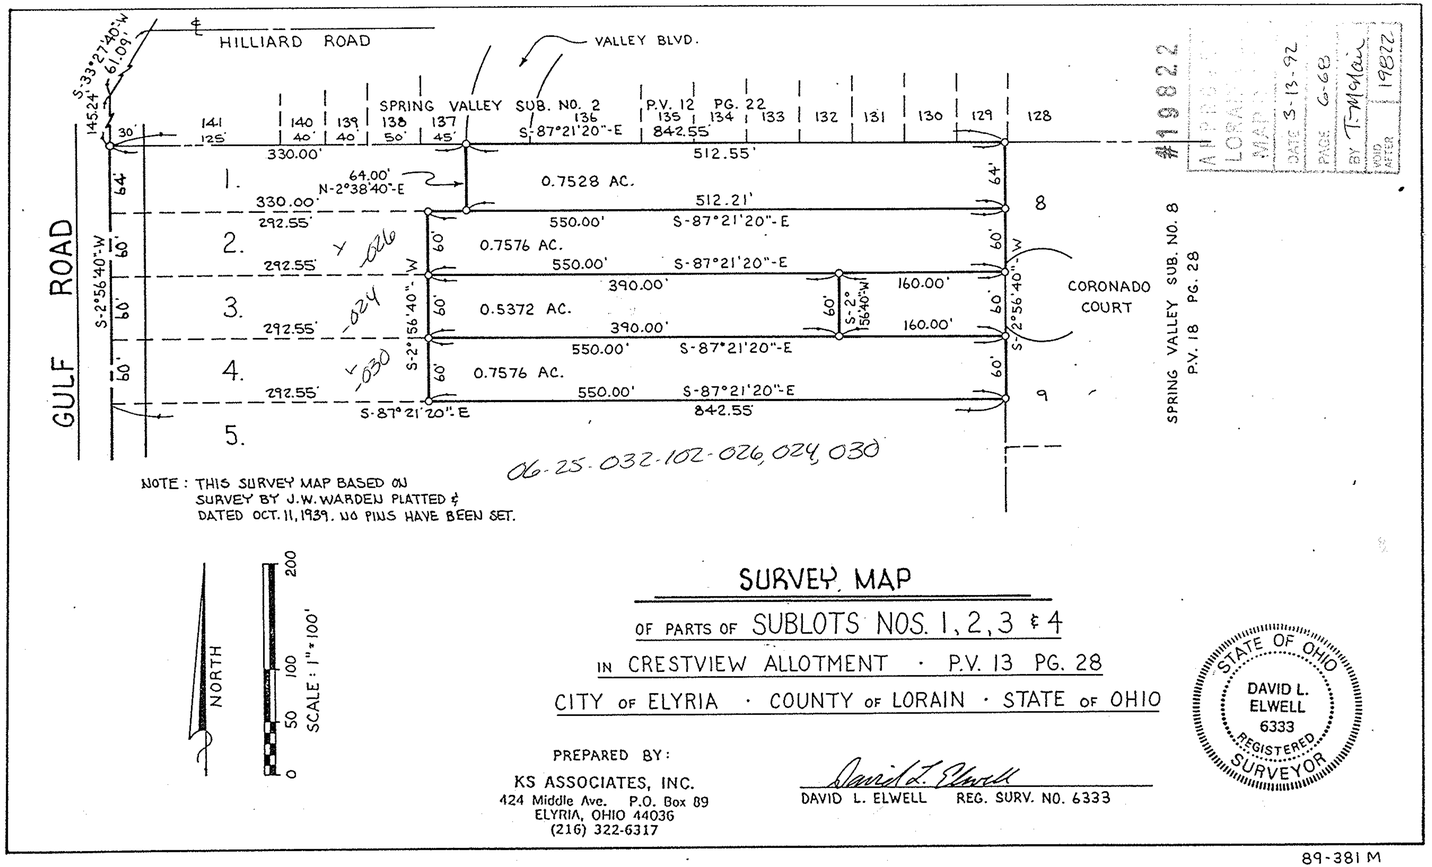

NOTE: THIS SURVEY MAP BASED ON SURVEY BY J.W. WARDEN PLATTED & DATED OCT. 11, 1939. NO PINS HAVE BEEN SET.

SURVEY MAP

OF PARTS OF SUBLOTS NOS. 1, 2, 3 & 4

IN CRESTVIEW ALLOTMENT · P.V. 13 PG. 28

CITY OF ELYRIA · COUNTY OF LORAIN · STATE OF OHIO

STATE OF OHIO
DAVID L. ELWELL
6333
REGISTERED SURVEYOR

PREPARED BY:

KS ASSOCIATES, INC.
424 Middle Ave. P.O. Box 89
ELYRIA, OHIO 44036
(216) 322-6317

David L. Elwell
DAVID L. ELWELL REG. SURV. NO. 6333

89-381 M