SURVEY PART OF
ORIGINAL ELYRIA TOWNSHIP LOT NO. 2
EAST OF BLACK RIVER
CITY OF ELYRIA , COUNTY OF LORAIN
STATE OF OHIO

PREPARED FOR
PARK LAND COMPANY
ELYRIA, OHIO

PREPARED BY
JAMES H. SCHMIDT
REGISTERED SURVEYOR
ELYRIA, OHIO

SC: 1"=40'

OCT 1970

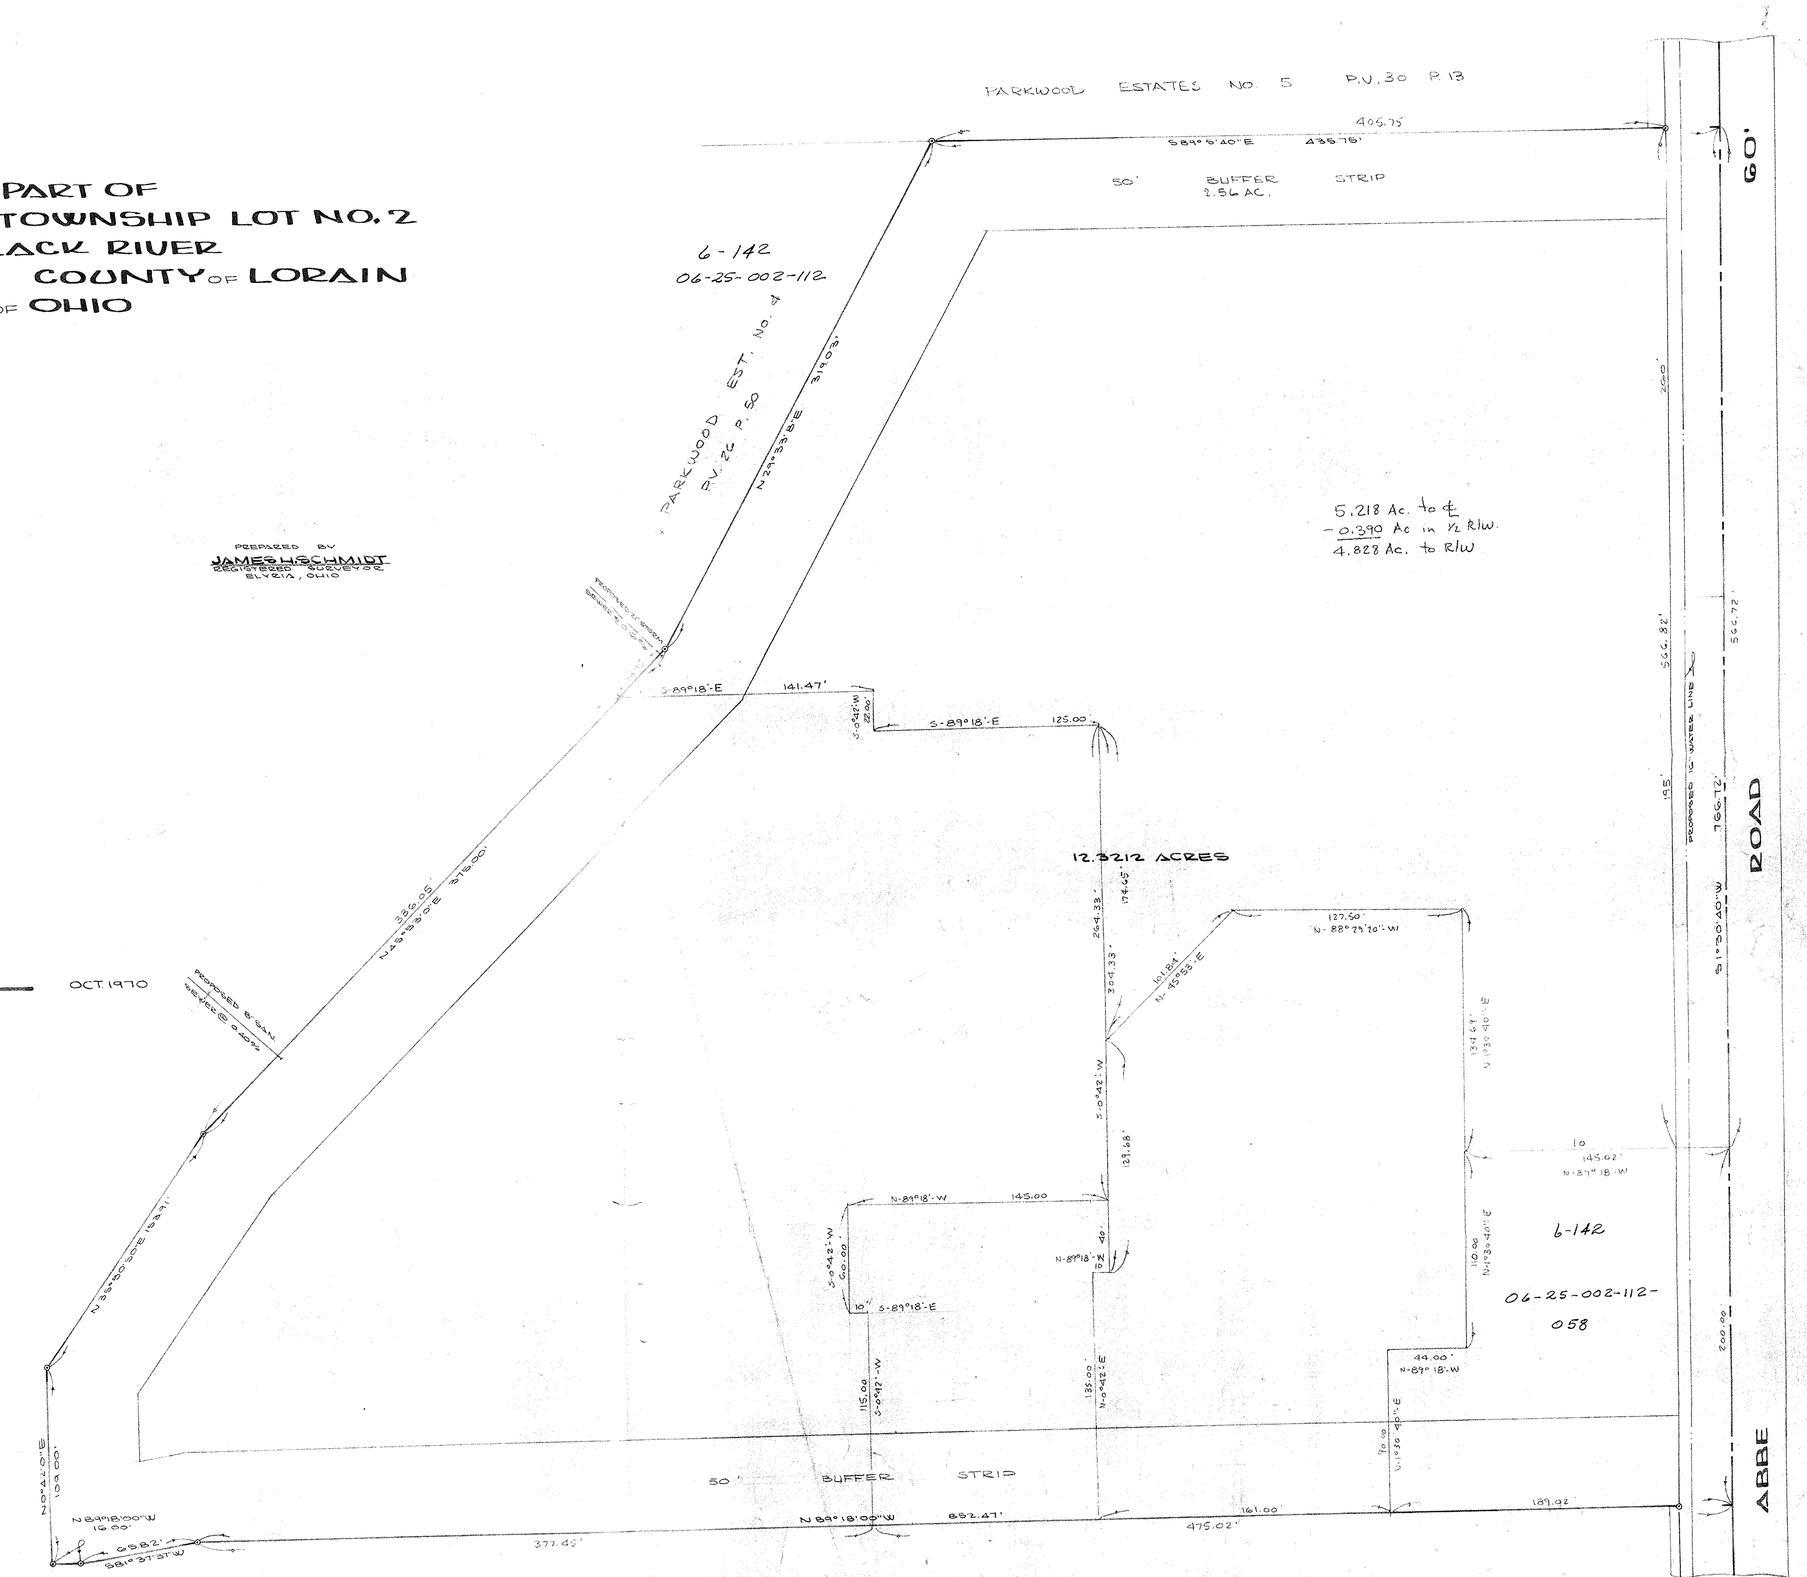

P.P. NO. 06-25-002-112-058	
SPLIT #	DATE OF SURVEY
MAP PAGE 6-142	
SURVEYOR	