#11757

APPROVED
LORAIN CO.
MAP DEPT.
DATE 6-20-78
PAGE 6-142
BY
VOID AFTER 1175

SURVEY PART OF
ORIGINAL ELYRIA TOWNSHIP LOT NO. 2
EAST OF BLACK RIVER
CITY OF ELYRIA , COUNTY OF LORAIN
STATE OF OHIO

PREPARED FOR
PAKK LAND COMPANY
ELYRIA, OHIO

PREPARED BY
JAMES H. SCHMIDT
REGISTERED SURVEYOR
ELYRIA, OHIO

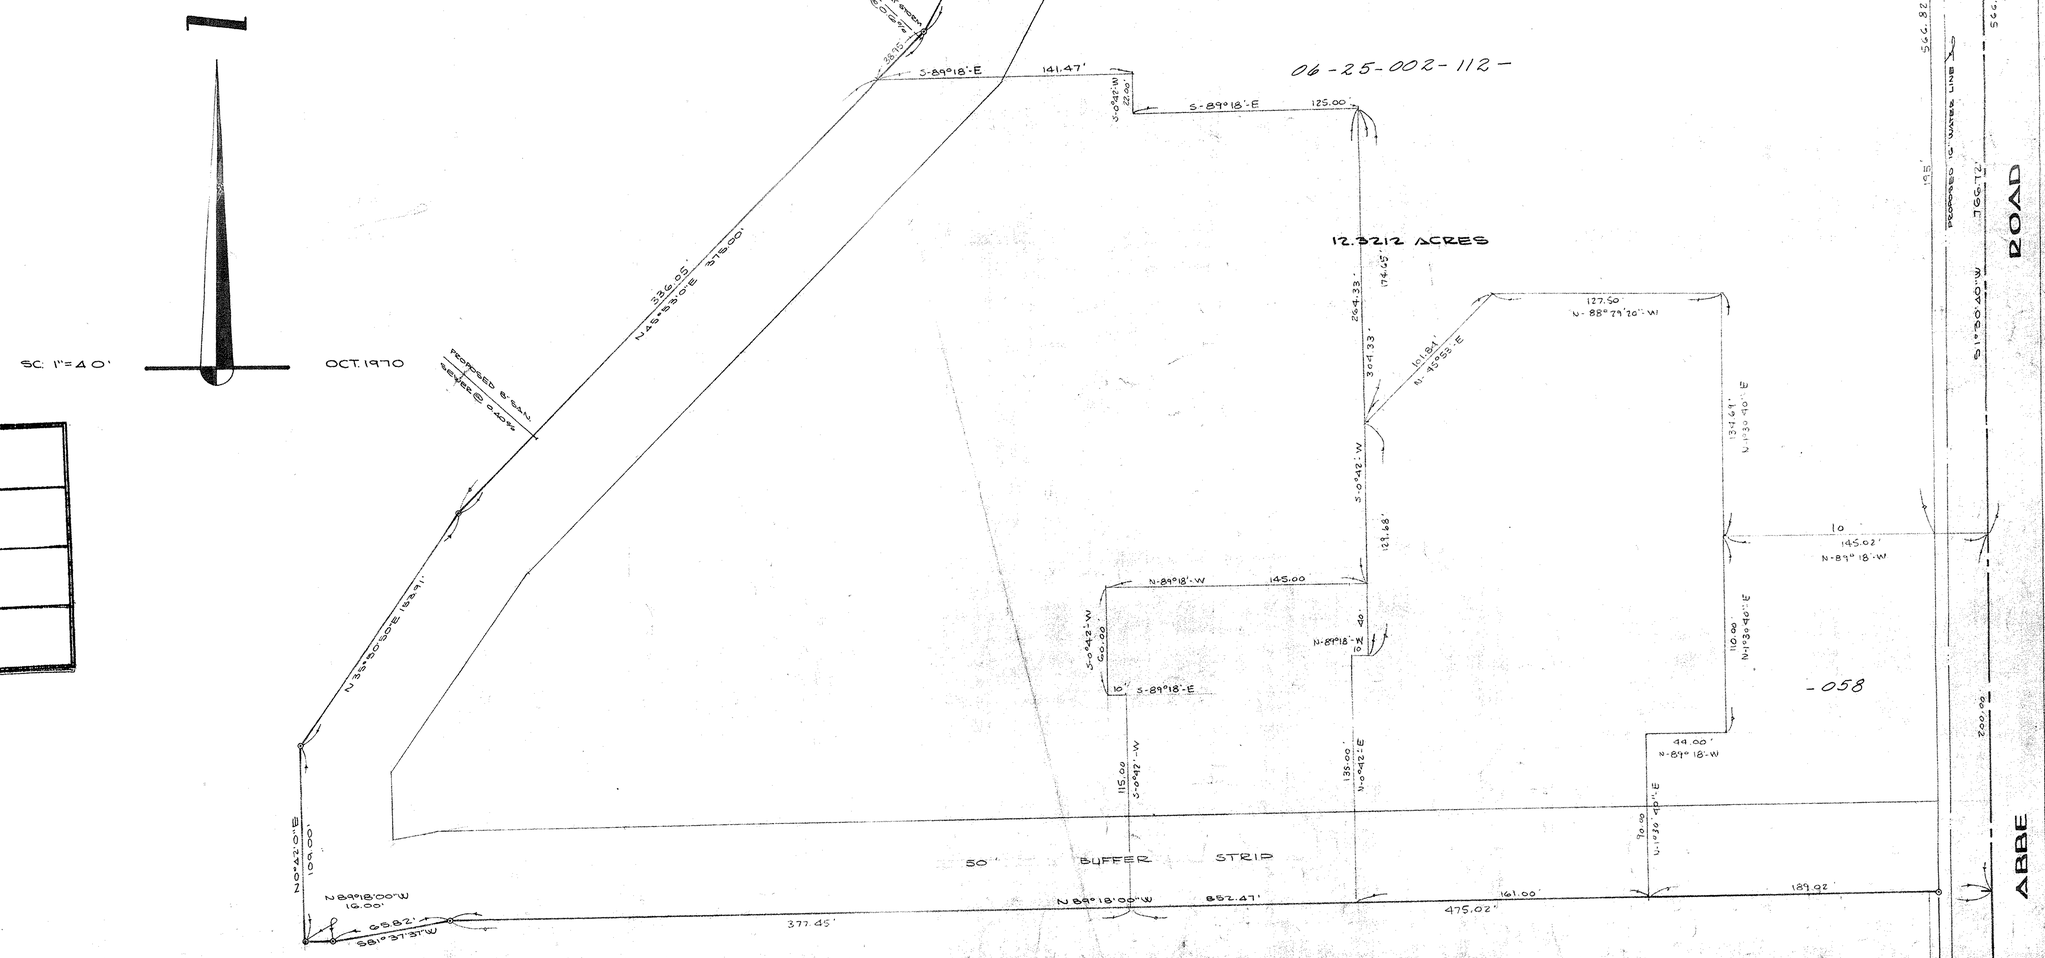

SC. 1"=40'

OCT. 1970

P.P. NO. 06-25-002-112-058	
SPLIT # 11757	DATE OF SURVEY
MAP PAGE 6-142	
SURVEYOR	

#11757

APPROVED
LORAIN CO.
MAP DEPT.
DATE 6-20-78
PAGE 6-142
BY
VOID AFTER