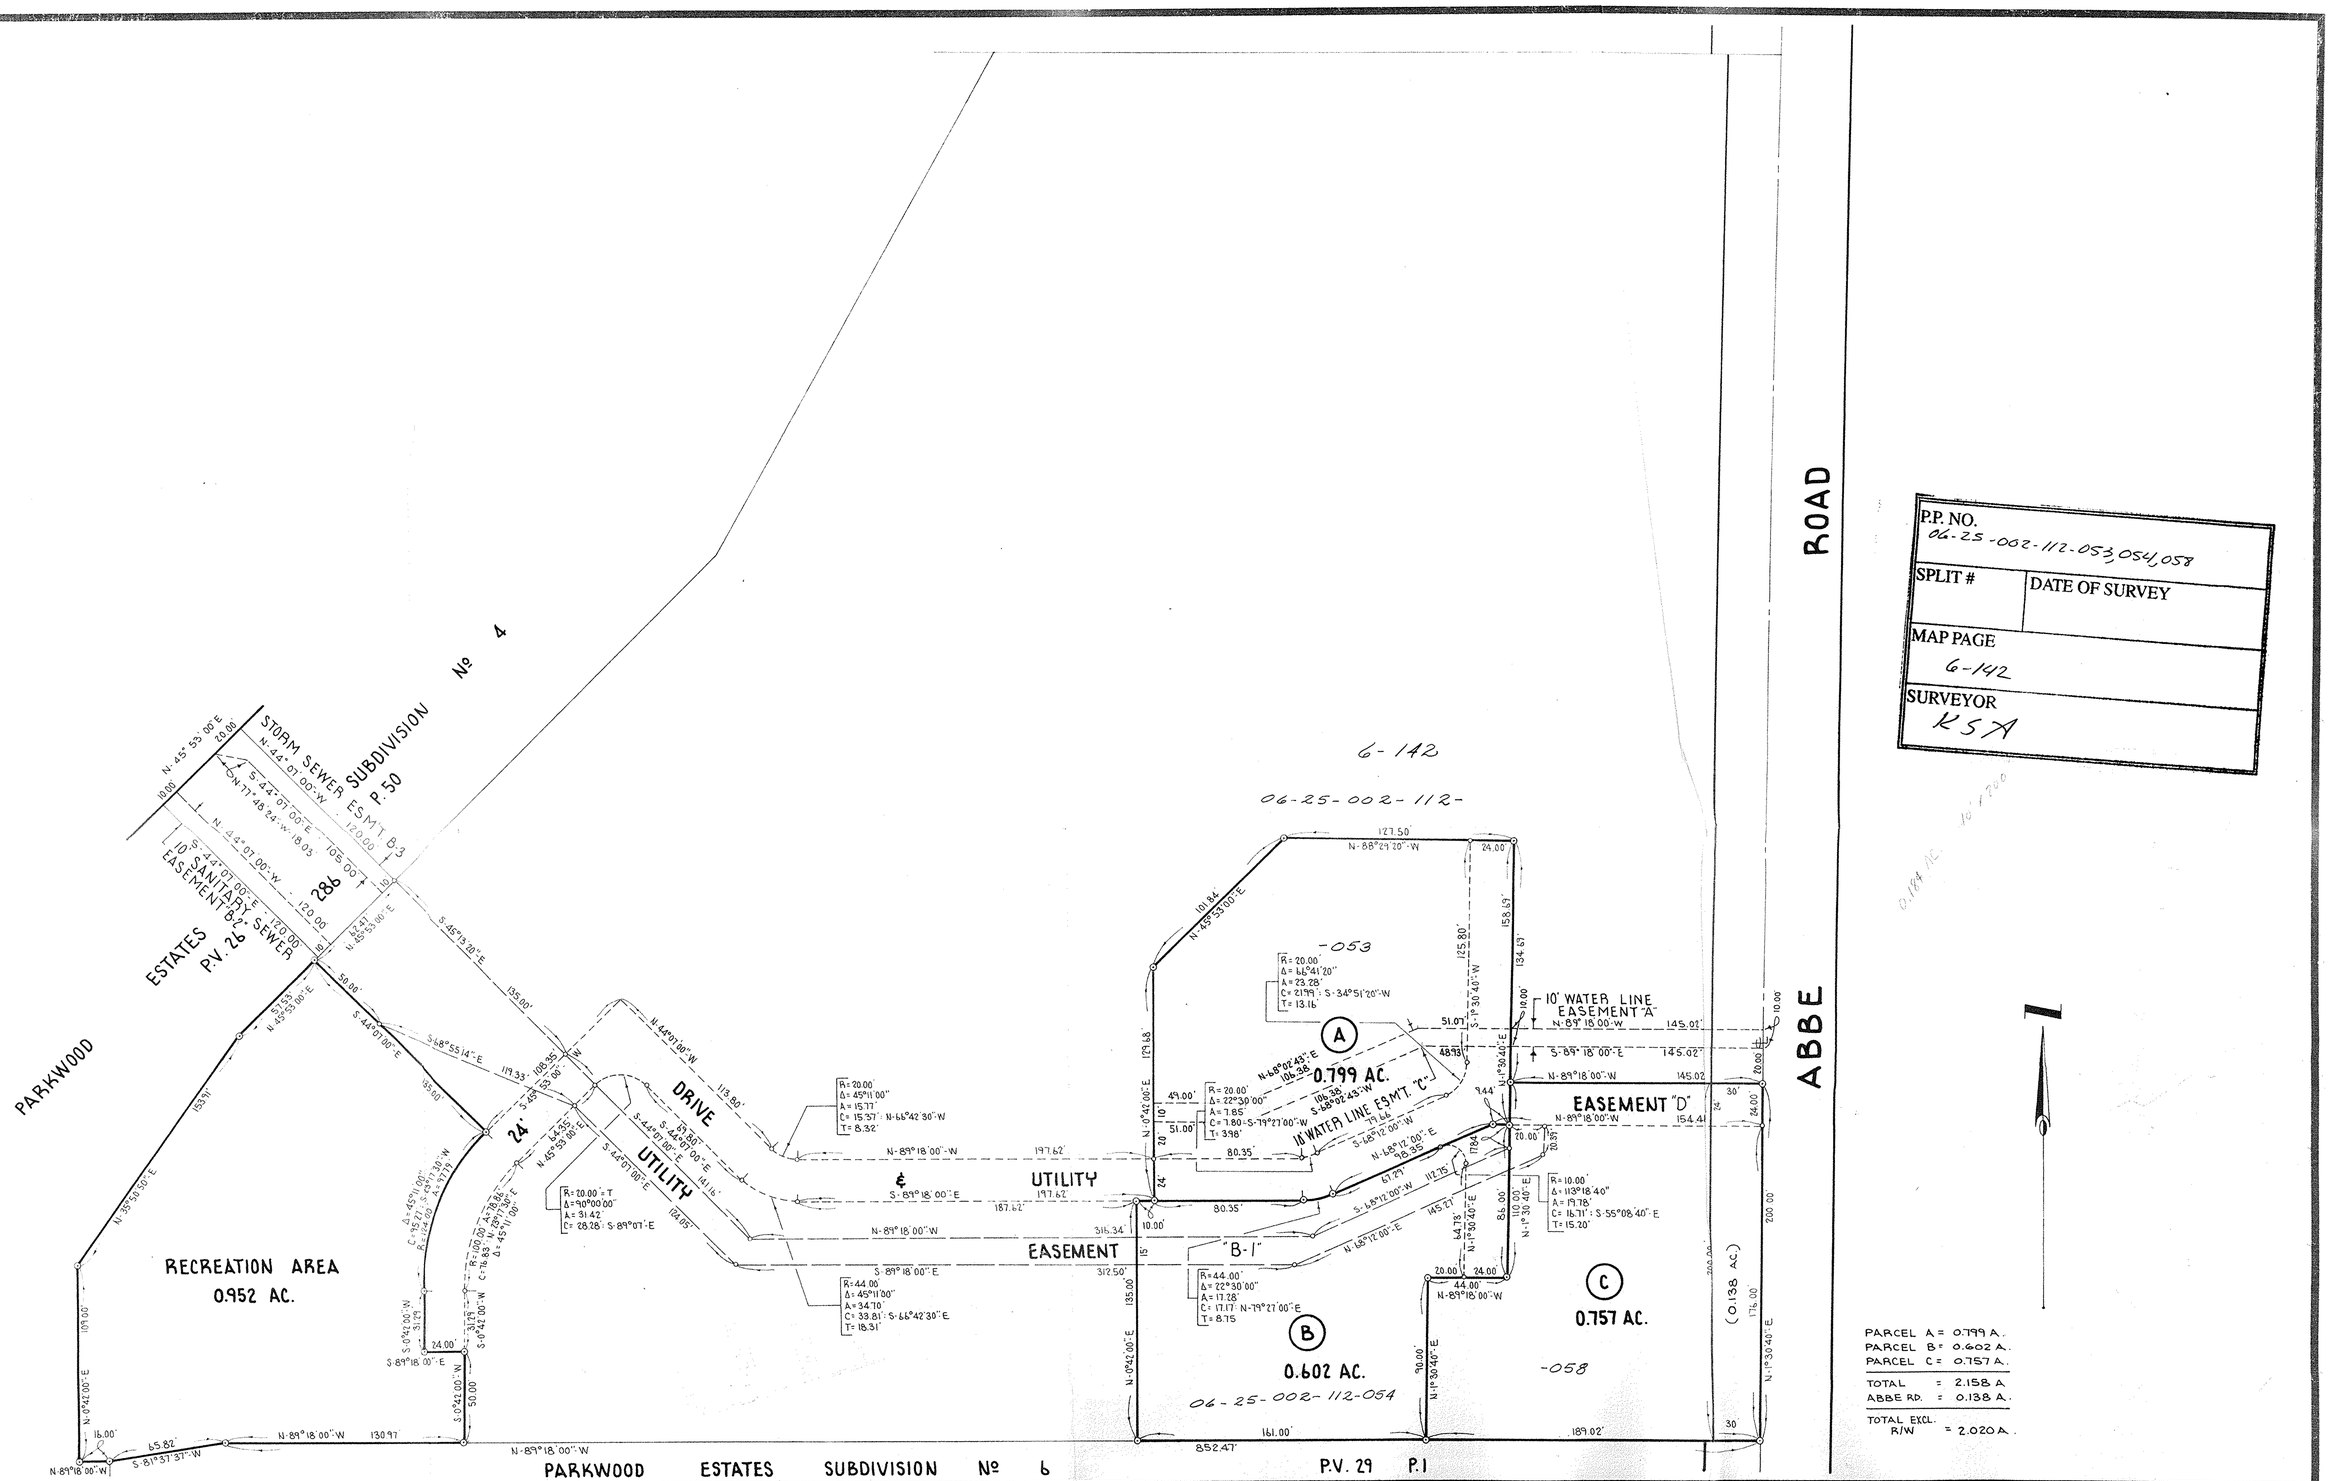

No.	Date	Description	By
4.	6/3/77	ESM'T LABELS	DJA
3.	11-21-75	ADD WATER LINE EASEMENTS	KSA
2.	9-29-75	ENLARGE PCL "A" & PCL "B"	KSA
1.	9-24-75	ENLARGE PCL "A"	KSA

REVISIONS

PROJECT

PARCEL & EASEMENT MAP

PART OF ORIGINAL ELYRIA TOWNSHIP LOT № 2
EAST OF BLACK RIVER
CITY OF ELYRIA COUNTY OF LORAIN STATE OF OHIO

PREPARED FOR:

Drawn by: KSA
Checked by:
App. by:
Scale: 1" = 40'
Date: SEPT. 15, 1975

KLEINOEDER · SCHMIDT and ASSOCIATES

ENGINEERS — SURVEYORS — CONSULTANTS in LAND PLANNING

ELYRIA - NORWALK - MEDINA OHIO

REFERENCES

SHEET NO. 1 of 4

JOB NO. 6708