6-142

06-25-002-112-

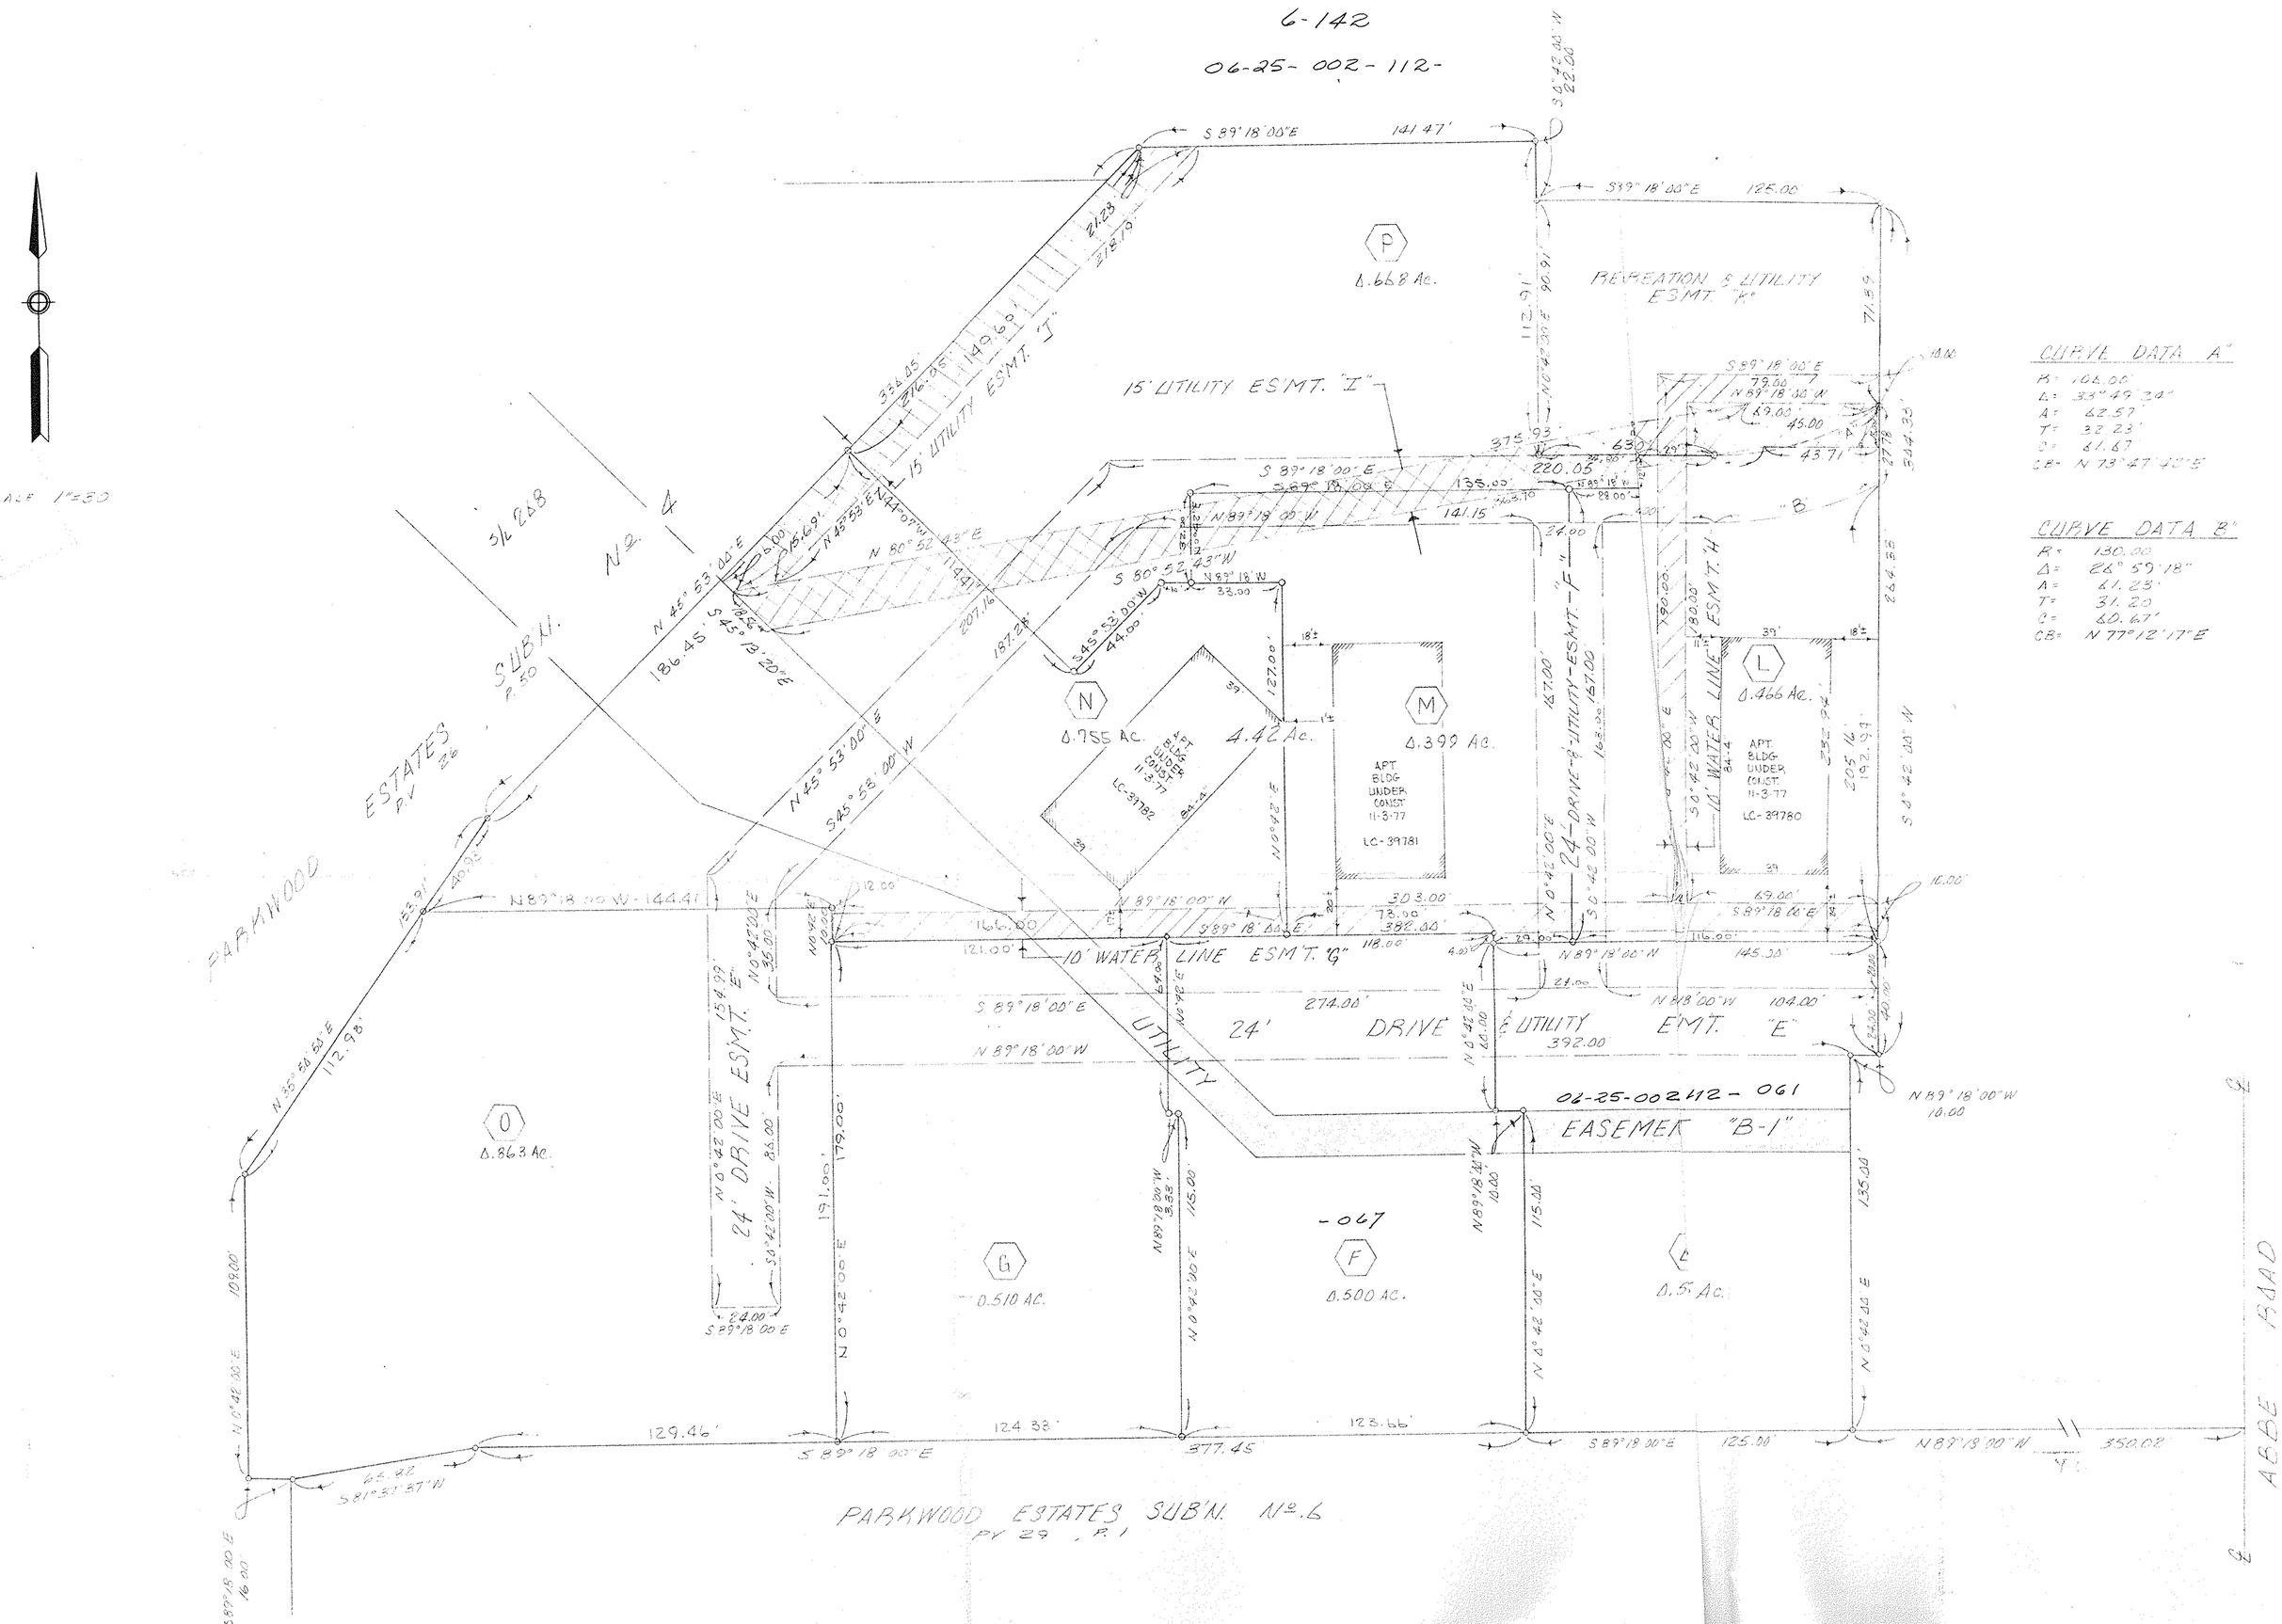

CURVE DATA "A"

R = 106.00'
Δ = 33°49'34"
A = 62.57'
T = 32.23'
C = 61.67'
CB = N 73°47'42"E

CURVE DATA "B"

R = 130.00'
Δ = 26°59'18"
A = 61.25'
T = 31.20'
C = 60.67'
CB = N 77°12'17"E

2. MORTGAGE LOAN IDENT. 11-3-77
1. REV. ADD. ESMT. "K"
ESMT. C
ESMT. TITLES
6/3/77 D.A.B.

PARCEL AND EASEMENT MAP

PARK MEADOWS APARTMENTS

PART OF ORIGINAL ELYRIA TOWNSHIP LOT No. 2
EAST OF THE BLACK RIVER
CITY OF ELYRIA - COUNTY OF LORAIN - STATE OF OHIO

PREPARED BY: KLEINSEDER-SCHMIDT & ASSOC.
CONSULTING ENGINEERS & SURVEYORS
ELYRIA, OHIO

87-08