6-142

06-25-002-112

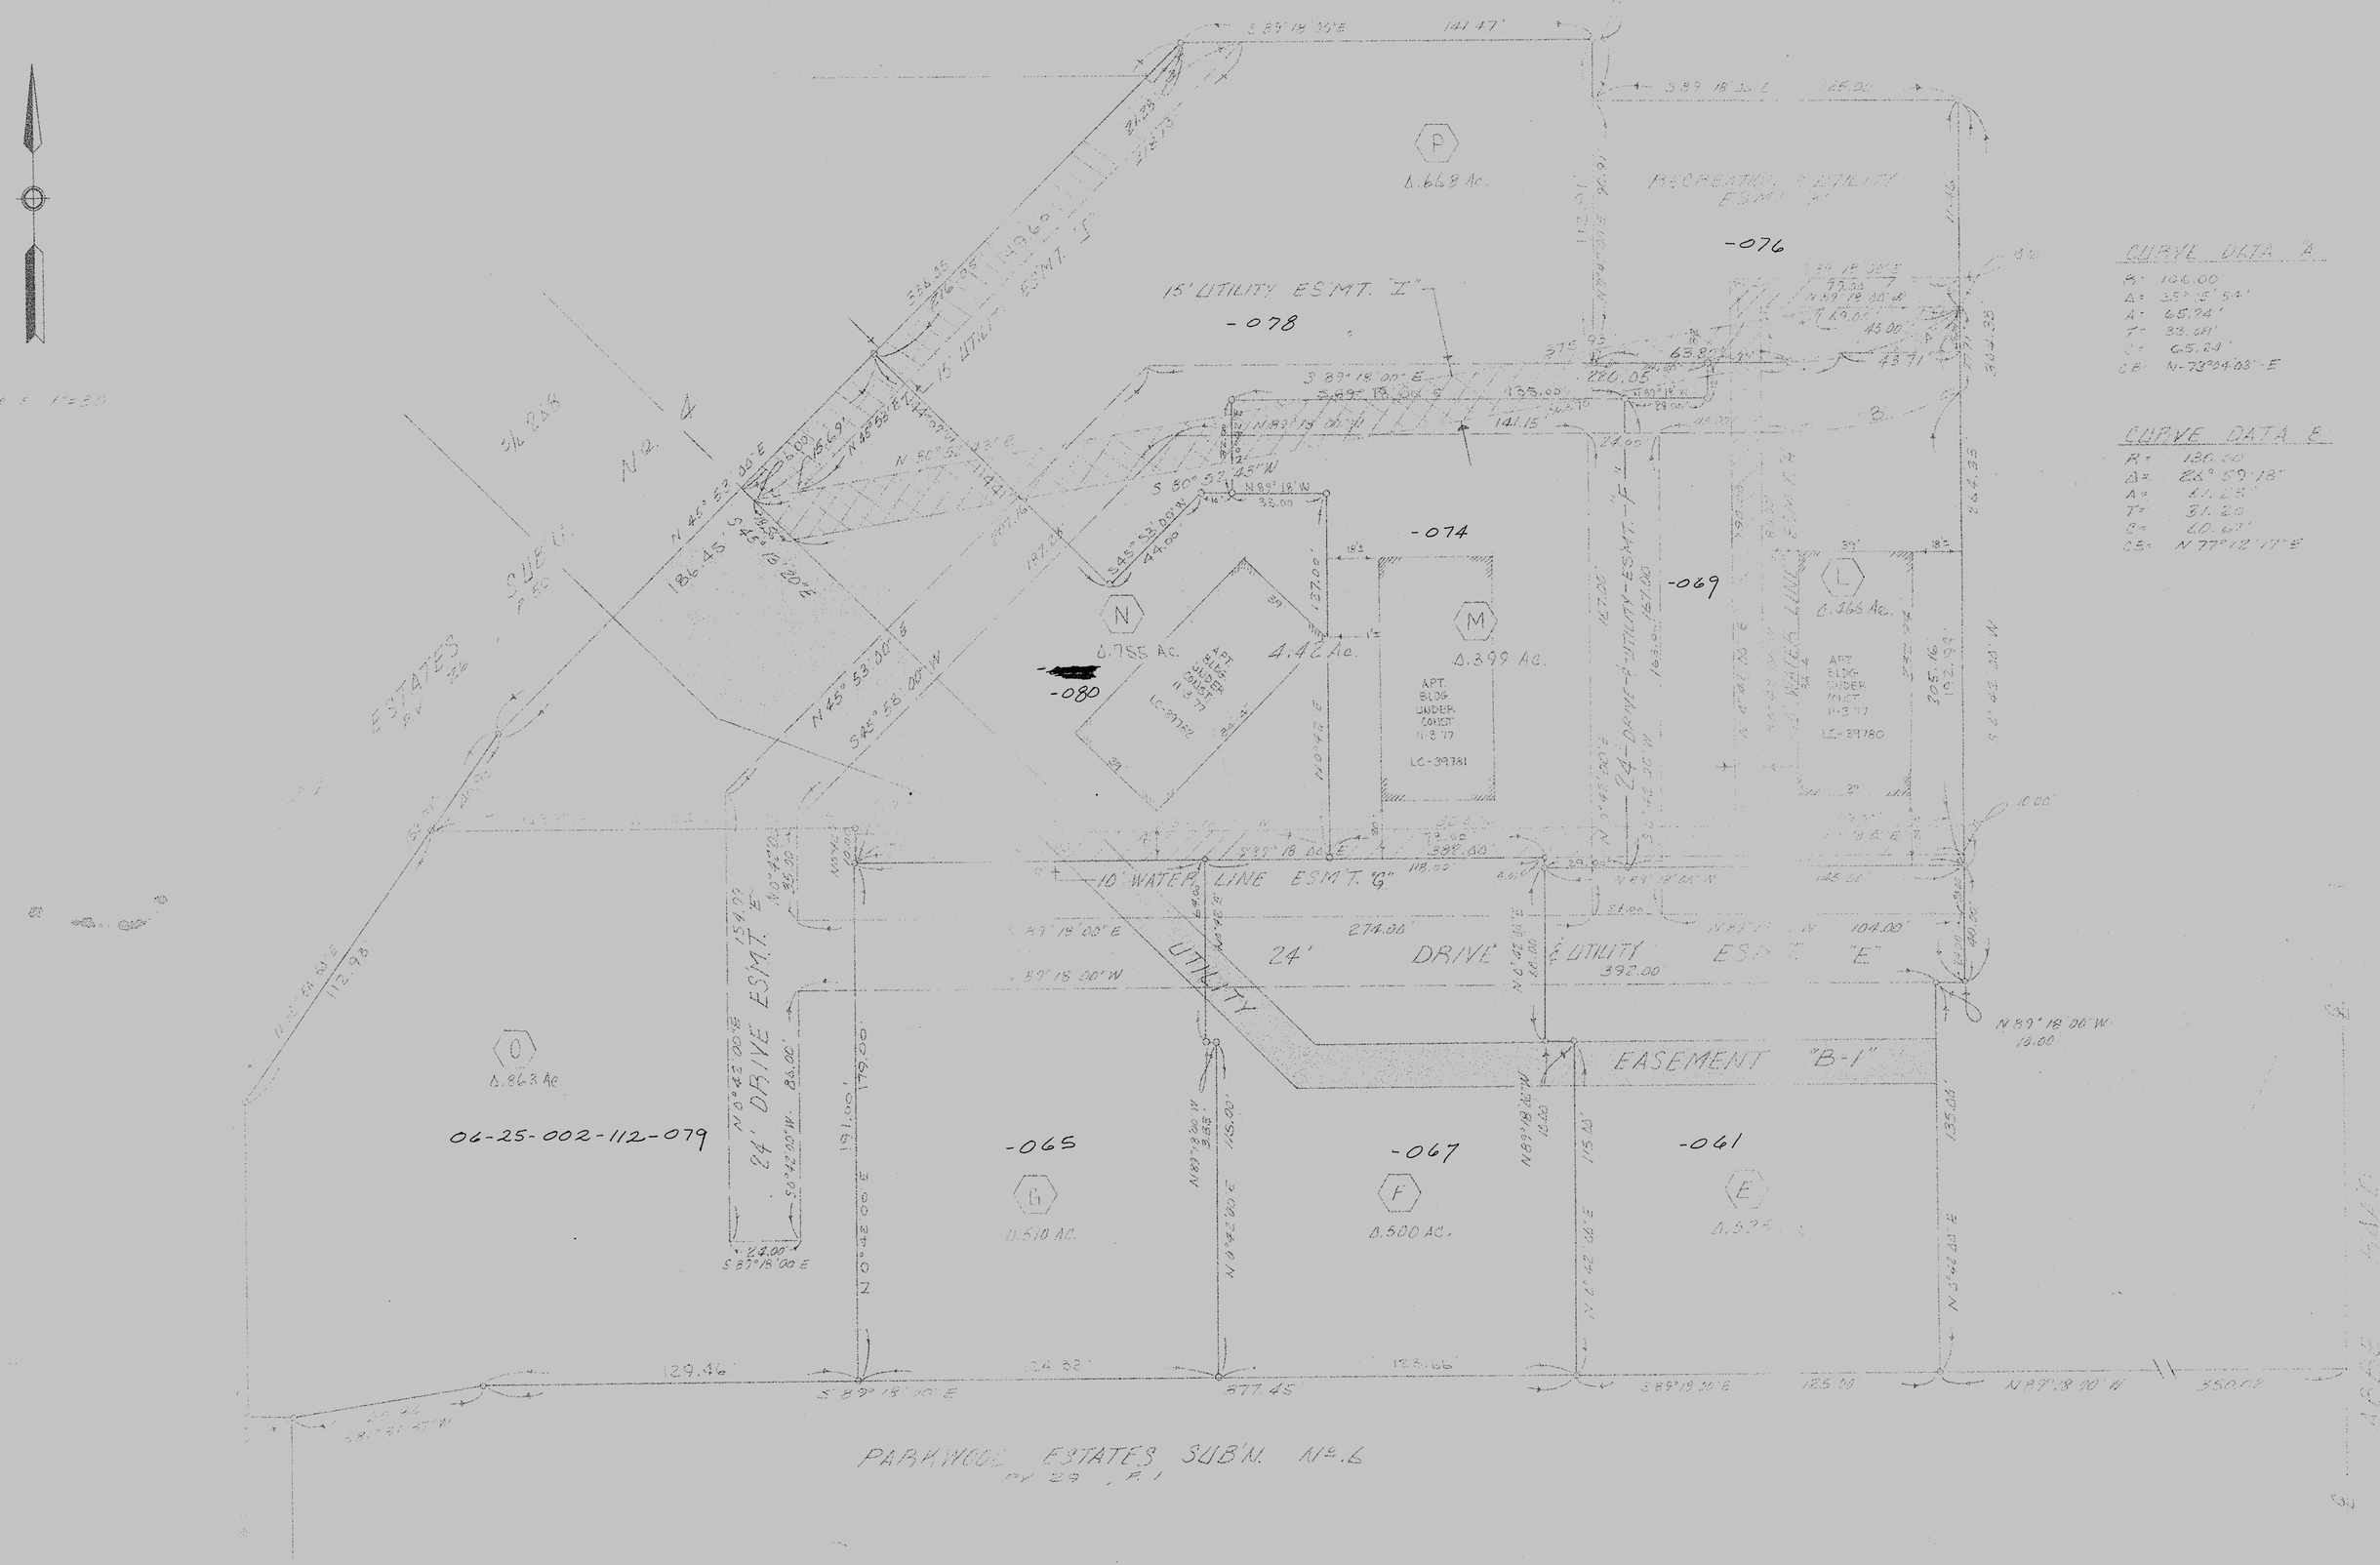

CURVE DATA A

R = 104.00
Δ = 35° 15' 54"
A = 65.24'
T = 33.69'
C = 64.24'
CB = N-78°34'03"-E

CURVE DATA B

R = 130.00
Δ = 26° 59' 18"
A = 61.25'
T = 31.20
C = 60.69'
CB = N 77°12'17" E

PARCEL AND EASEMENT MAP

PARK MEADOWS APARTMENTS

PART OF ORIGINAL ELYRIA TOWNSHIP LOT No. 8
EAST OF THE BLACK RIVER

CITY OF ELYRIA COUNTY OF LORAIN — STATE OF OHIO

PREPARED BY: HEFTMEYER-SCHMIDT & ASSOC.
CONSULTING ENGINEERS & SURVEYORS
ELYRIA, OHIO

3. REV CURVE DATA "A"
1 MORTGAGE LOAN IDENT. 11-3-77
1 REV. ADD. ESMT. "K"
ESMT. L
ESMT TABLES } 6/13/77 DZE