6-51

06-25-176-103-014, 015, 020, 021, 009
06-25-176-104-

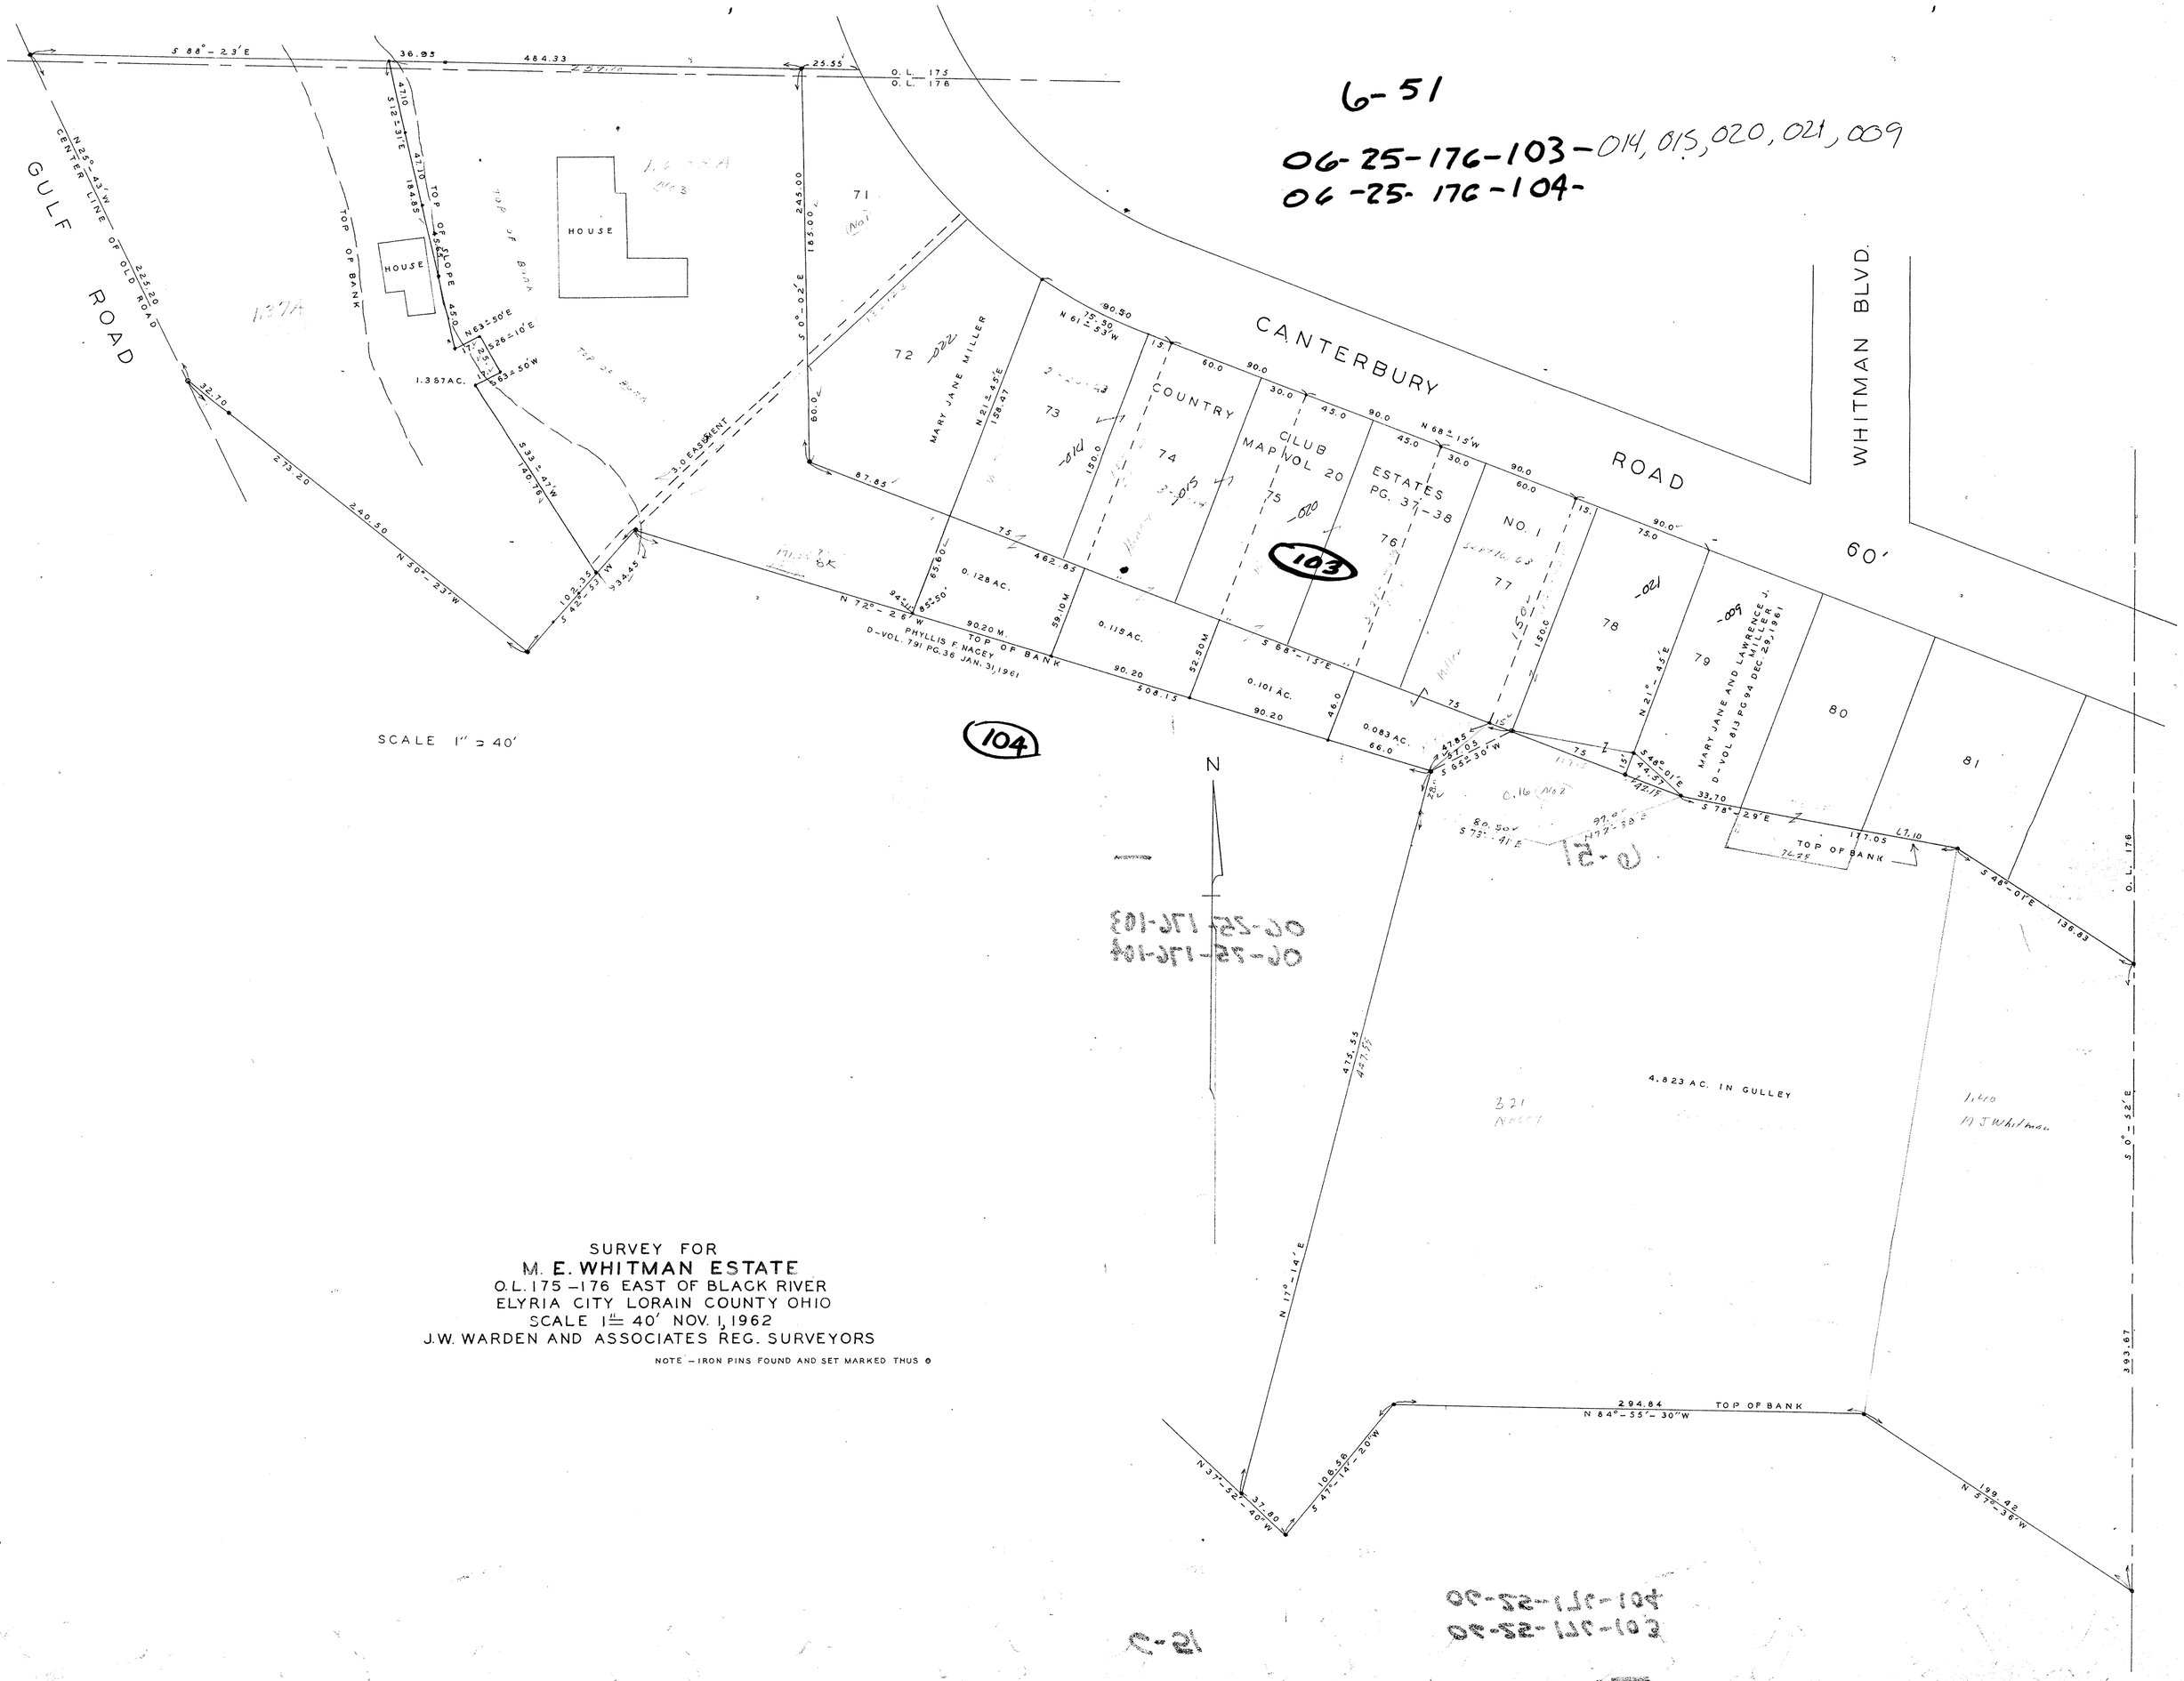

SURVEY FOR
M. E. WHITMAN ESTATE
O.L. 175 – 176 EAST OF BLACK RIVER
ELYRIA CITY LORAIN COUNTY OHIO
SCALE 1" = 40' NOV. 1, 1962
J.W. WARDEN AND ASSOCIATES REG. SURVEYORS

NOTE – IRON PINS FOUND AND SET MARKED THUS ⊙