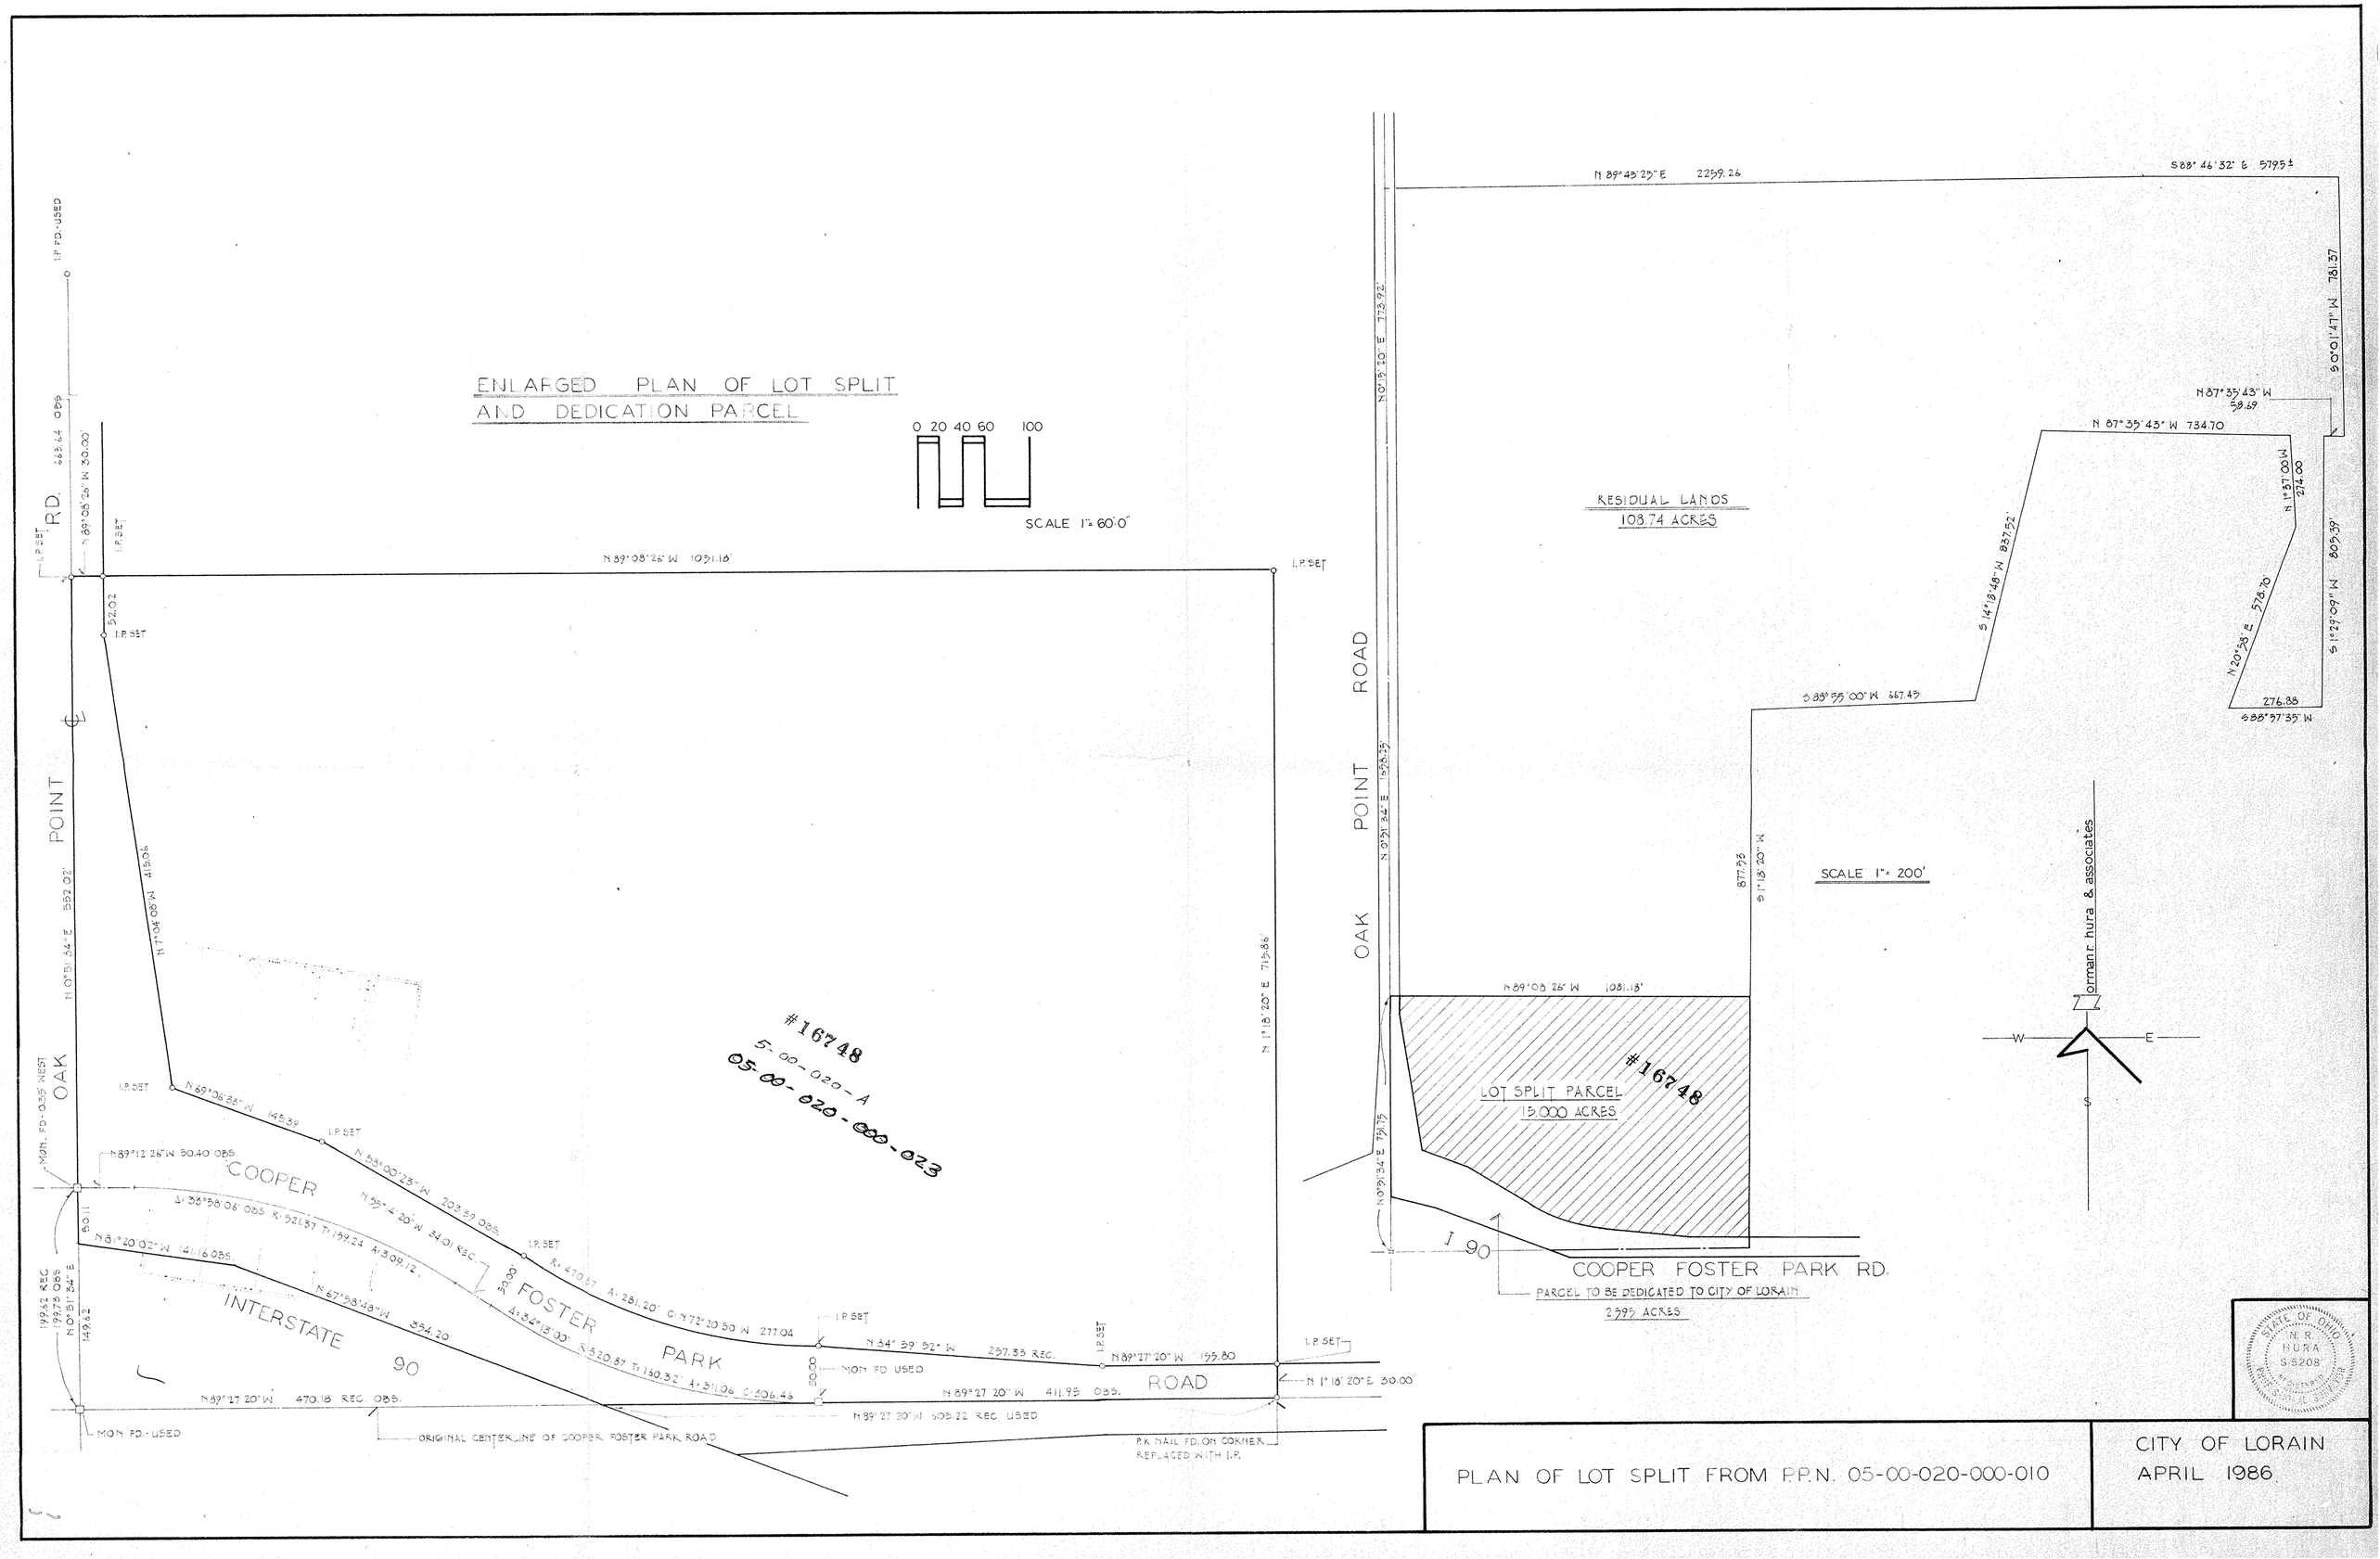

PLAN OF LOT SPLIT FROM P.P.N. 05-00-020-000-010

CITY OF LORAIN
APRIL 1986