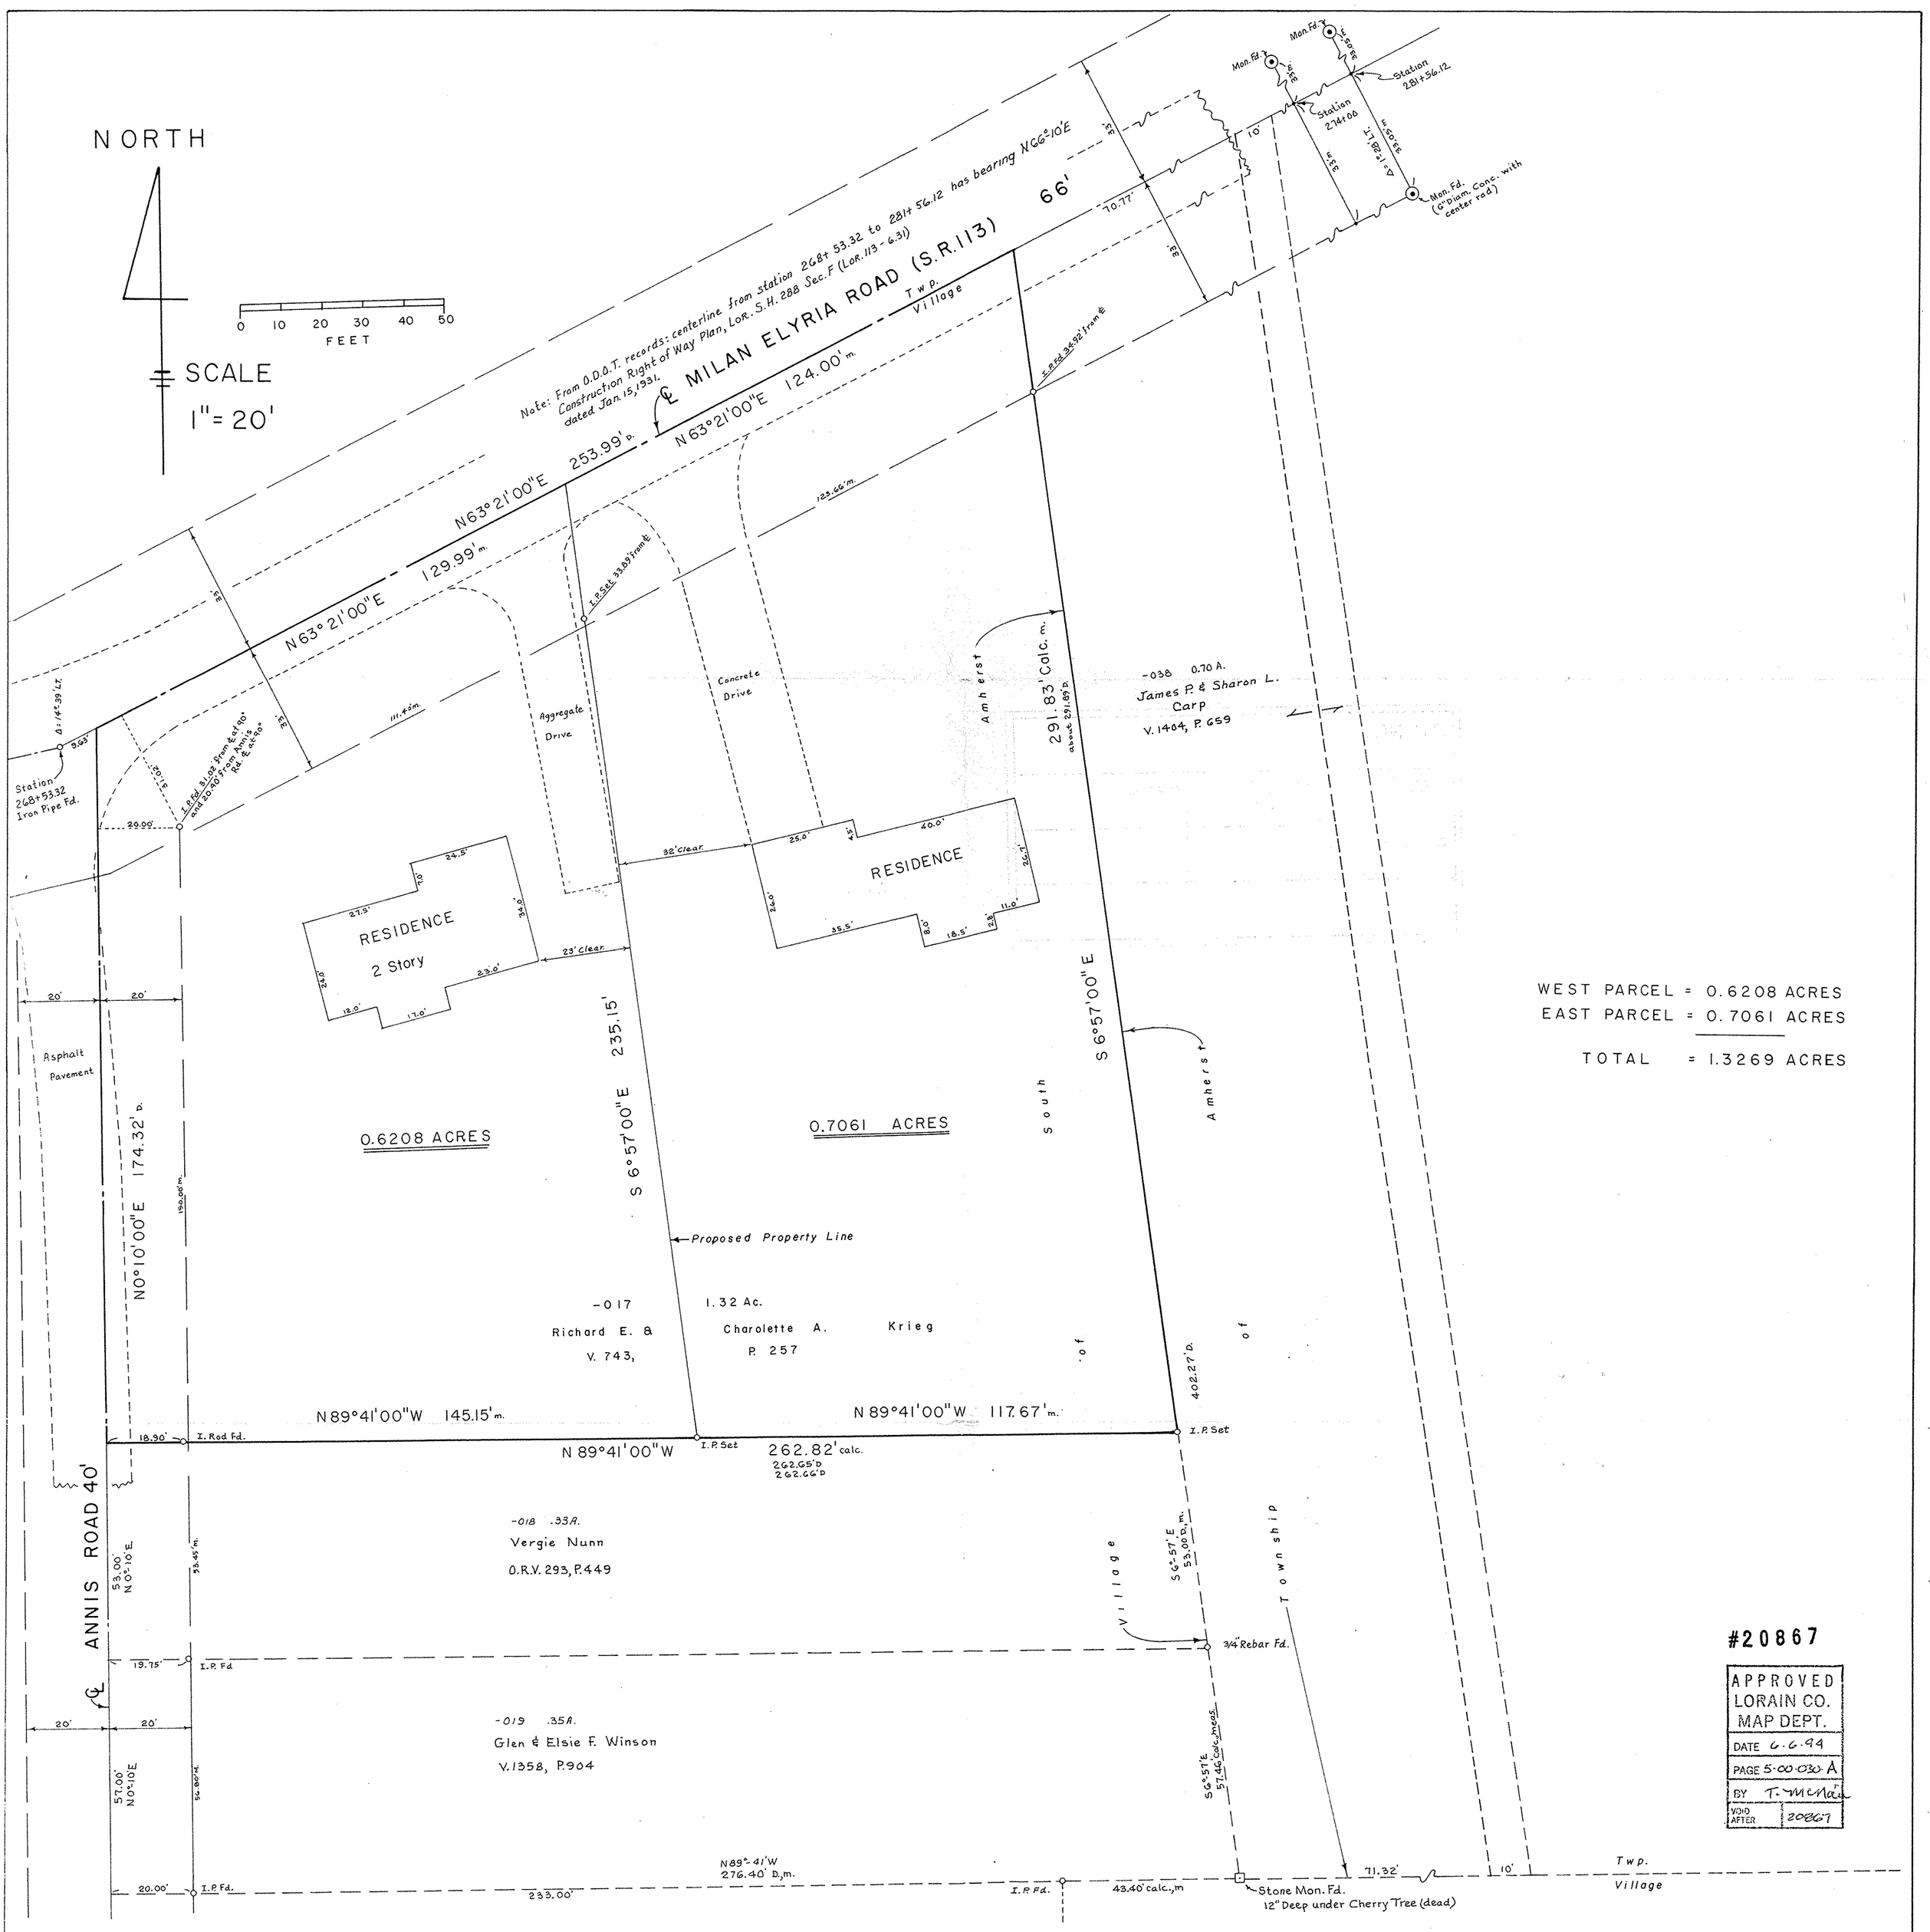


Charles P. Waryu
Registered Surveyor No. 5029

# MAP OF SURVEY MADE OF 1.3269 ACRES

AND PROPOSED DIVISION, PART OF AMHERST TWP.
LOT NO. 30, VILLAGE OF SOUTH AMHERST, LORAIN CO., OHIO
Made at request of Richard E. Krieg

By Charles P. Waryu, Registered Surveyor No. 5029
March 1994.