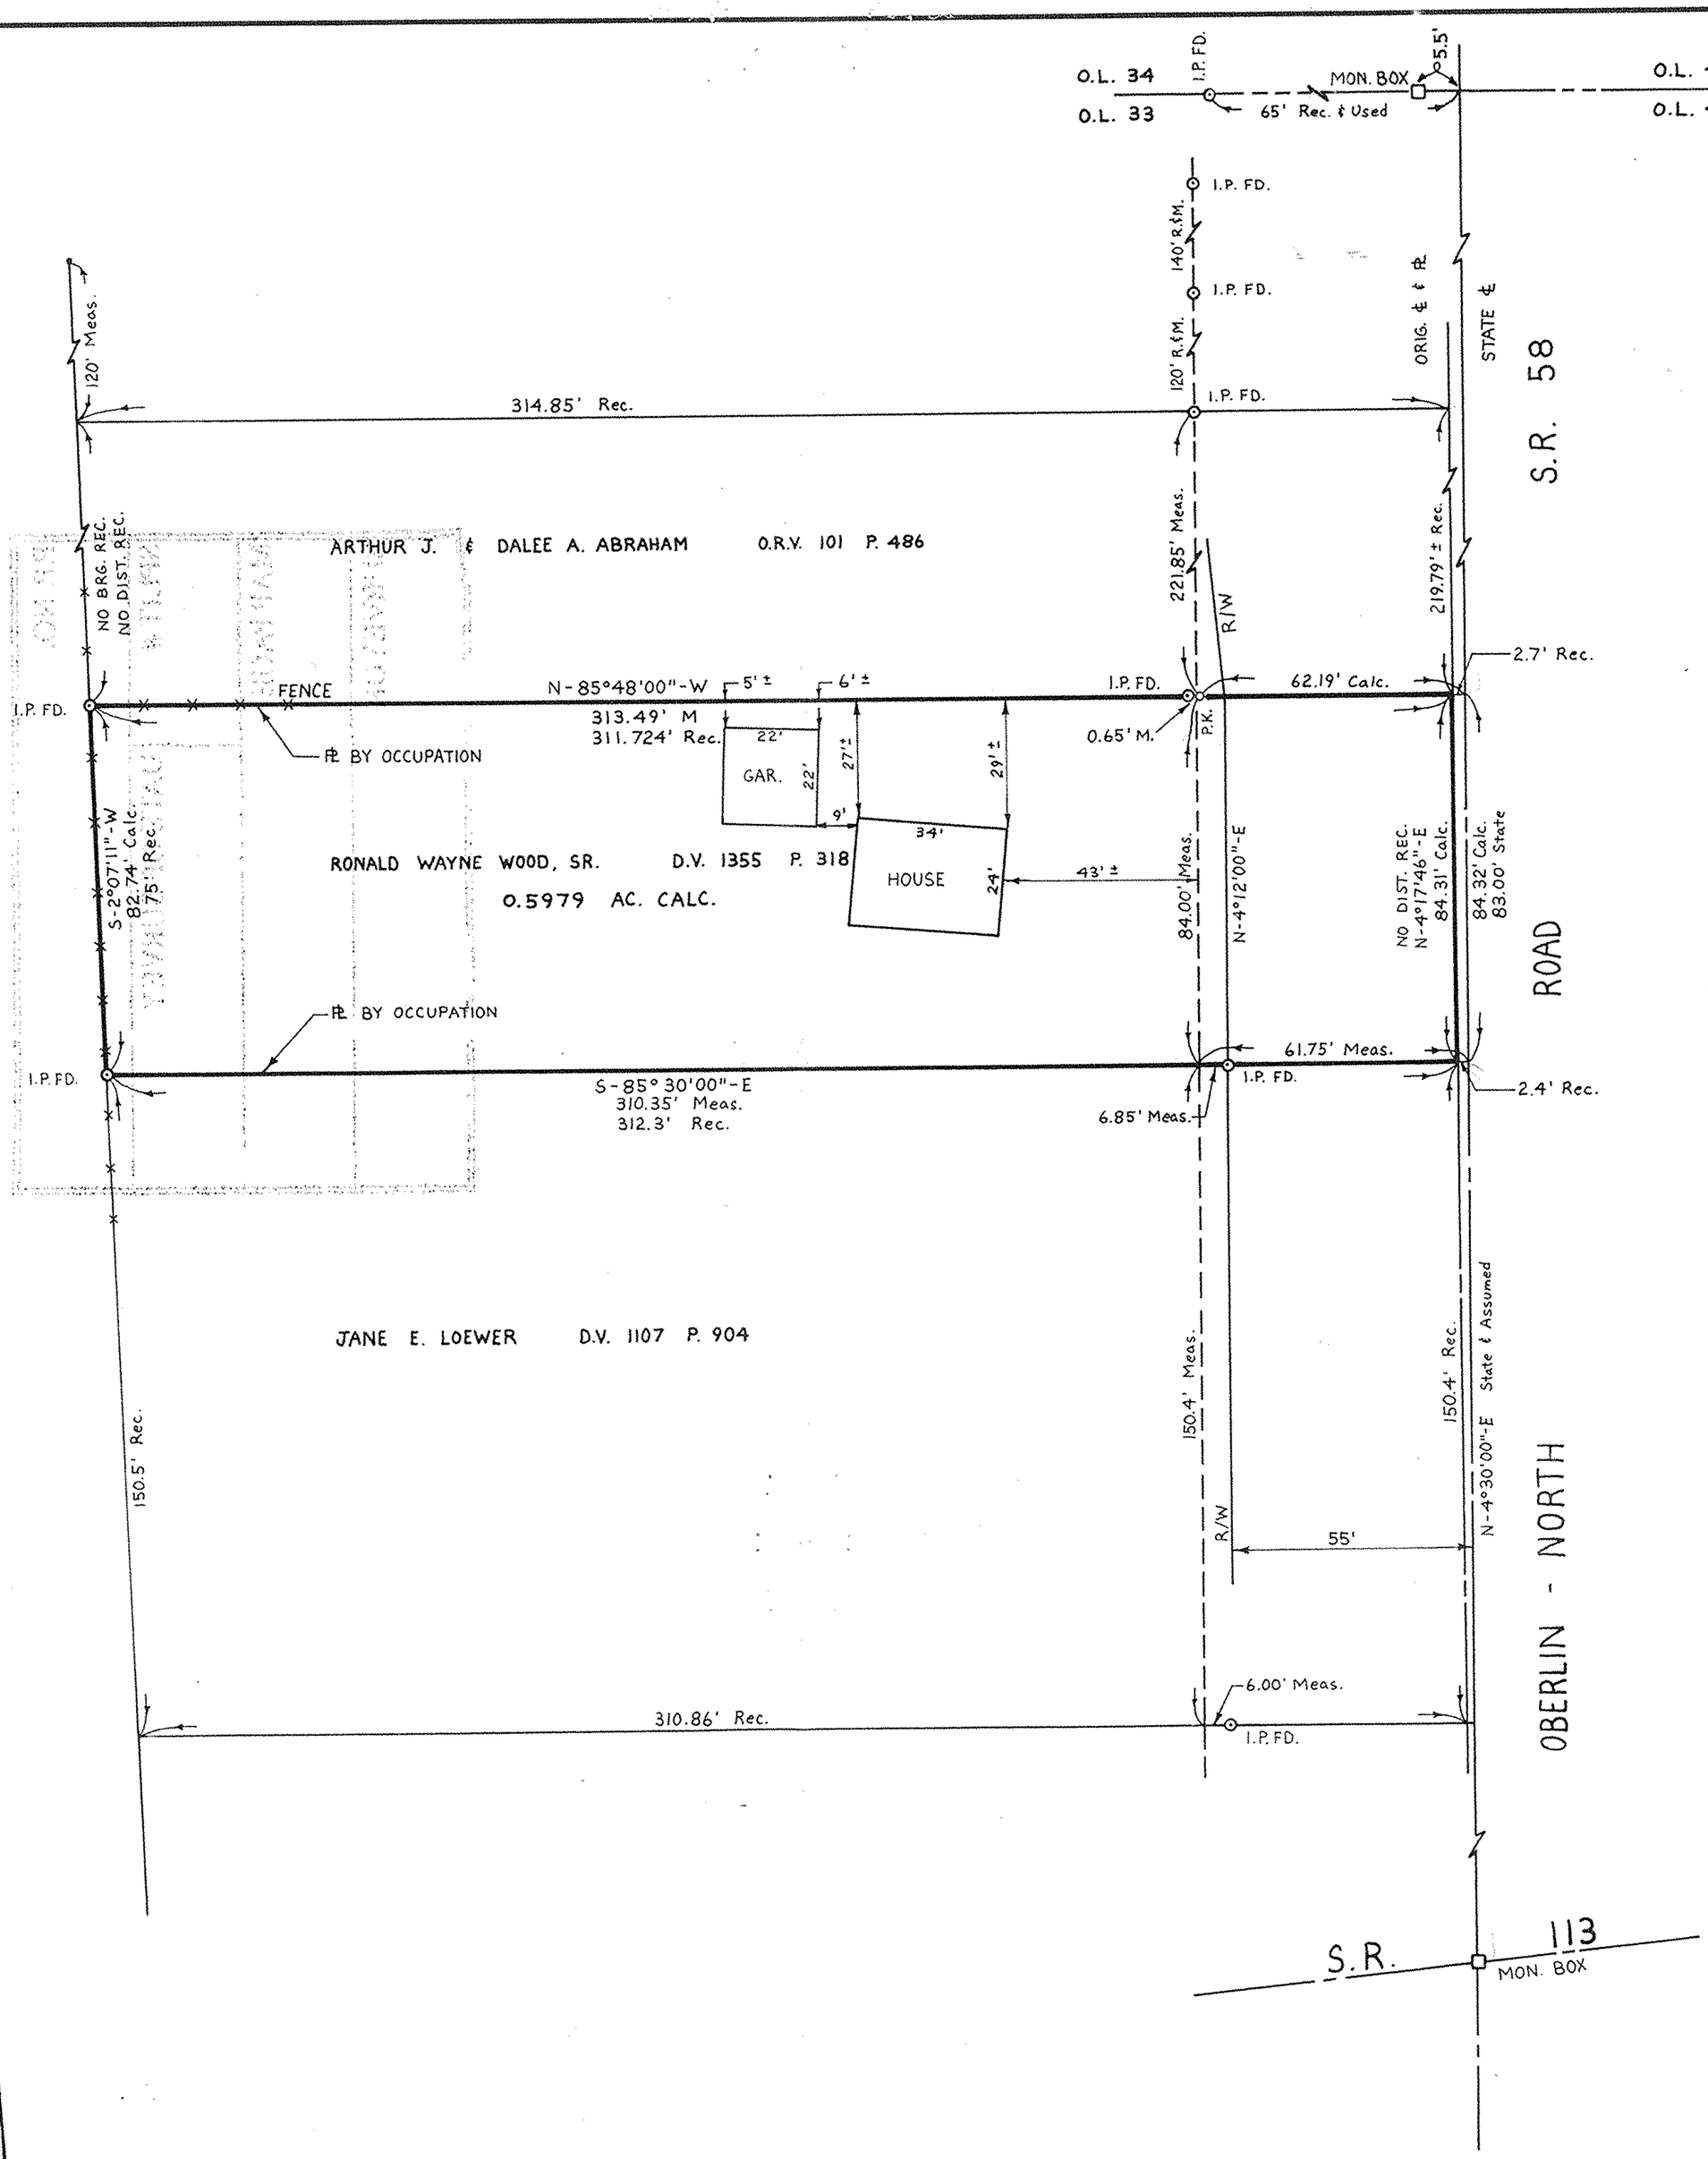

BOUNDARY SURVEY

OF PART OF

AMHERST TOWNSHIP ORIGINAL LOT NO. 33

TOWNSHIP OF AMHERST COUNTY OF LORAIN

STATE OF OHIO

05-00-033-000-016,015

PREPARED BY:

KS ASSOCIATES INC.
ENGINEERS & SURVEYORS

David L. Elwell

DAVID L. ELWELL REG. SURV. NO. 6333
DEC. 12, 1989

STATE OF OHIO
DAVID L. ELWELL
6333
REGISTERED SURVEYOR

#19091-A

APPROVED
LORAIN CO.
MAP DEPT.
DATE 8-16-90
PAGE 5-00-033-B
BY CAROLYN FRANCIS
VOID AFTER # 19091

05-00-033-000-

89-549