P.P. NO. 05-00-044-000-009	
SPLIT # 02-01024	DATE OF SURVEY 11-20-01
MAP PAGE 05-00-044-A	
SURVEYOR Phillip A. Rosebeck	

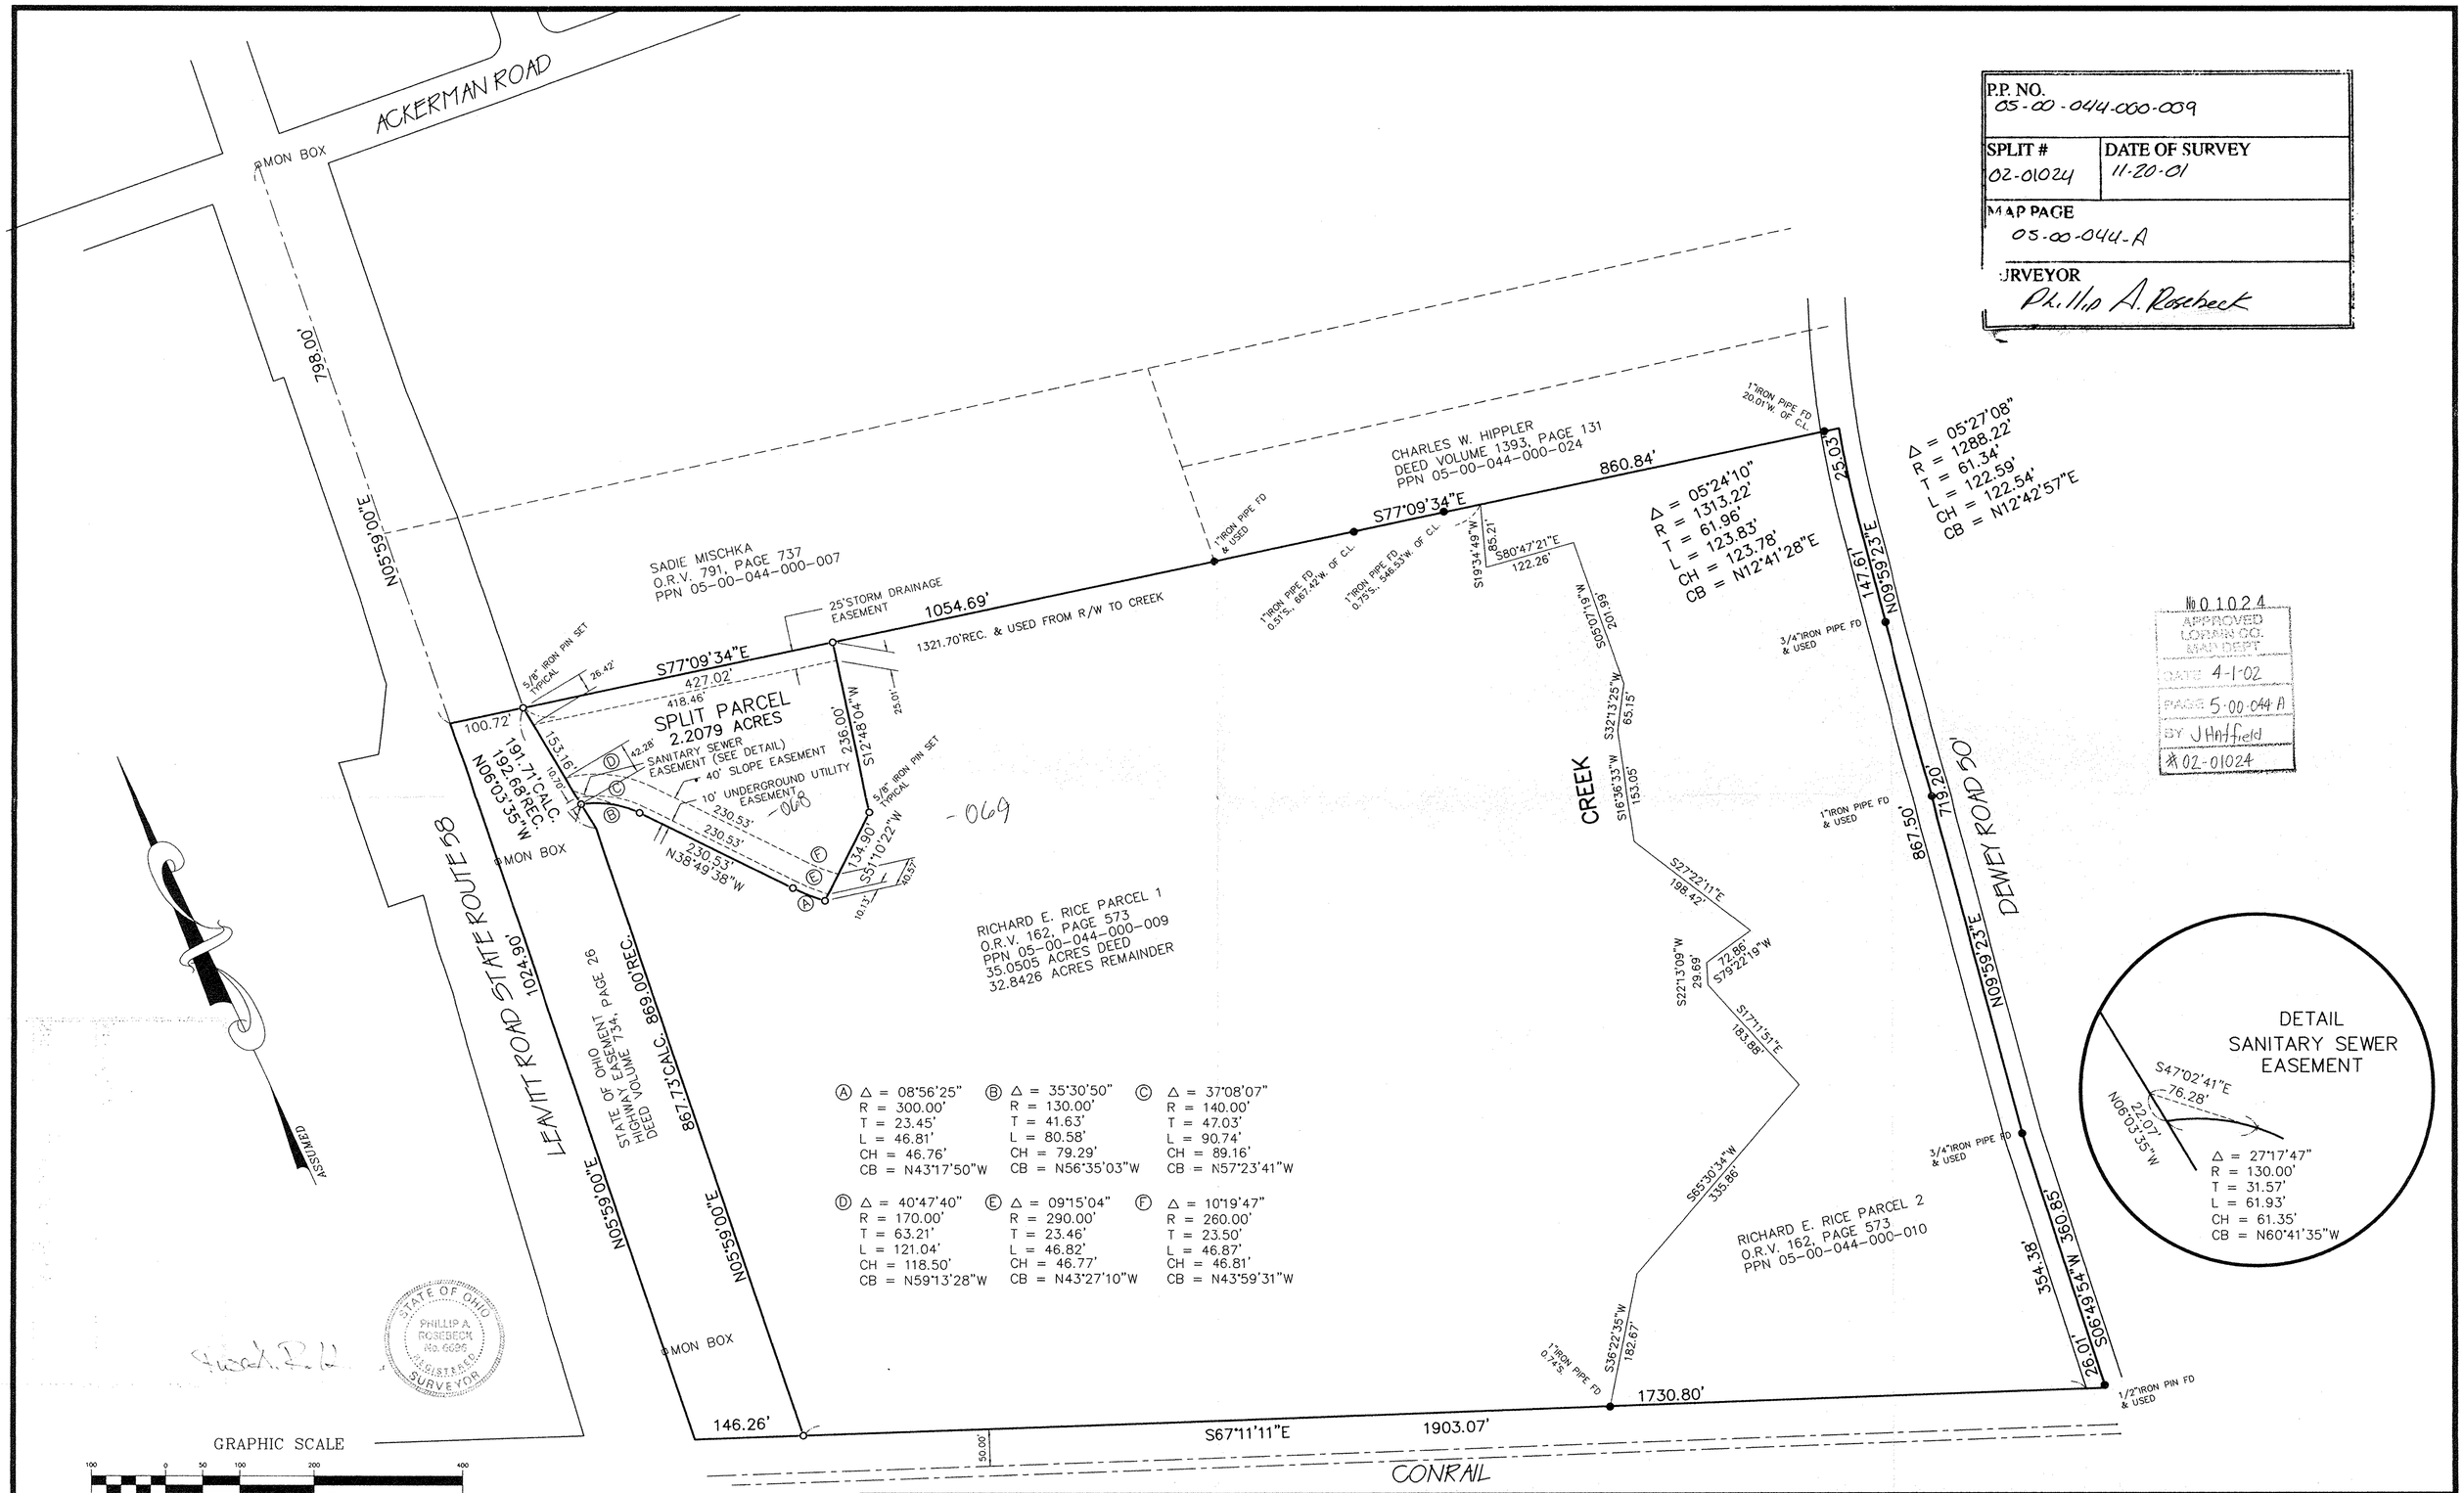

No 01024
APPROVED
LORAIN CO.
MAP DEPT.
DATE 4-1-02
PAGE 5-00-044 A
BY J Hatfield
02-01024

SURVEY MAP
RICHARD E. RICE
PART OF ORIGINAL AMHERST TOWNSHIP LOT NUMBER 44,
CITY OF AMHERST, COUNTY OF LORAIN, STATE OF OHIO
NOVEMBER 26, 2001

NO.	DATE	REVISION	BY
	11/26/01	ORIGINAL ISSUE	PAR

P. A. ROSEBECK & ASSOCIATES
REGISTERED SURVEYOR
705 WILLOW CREEK DRIVE, AMHERST, OHIO 44001
PHONE: (440) 988-4657

SHEET 1 OF 1