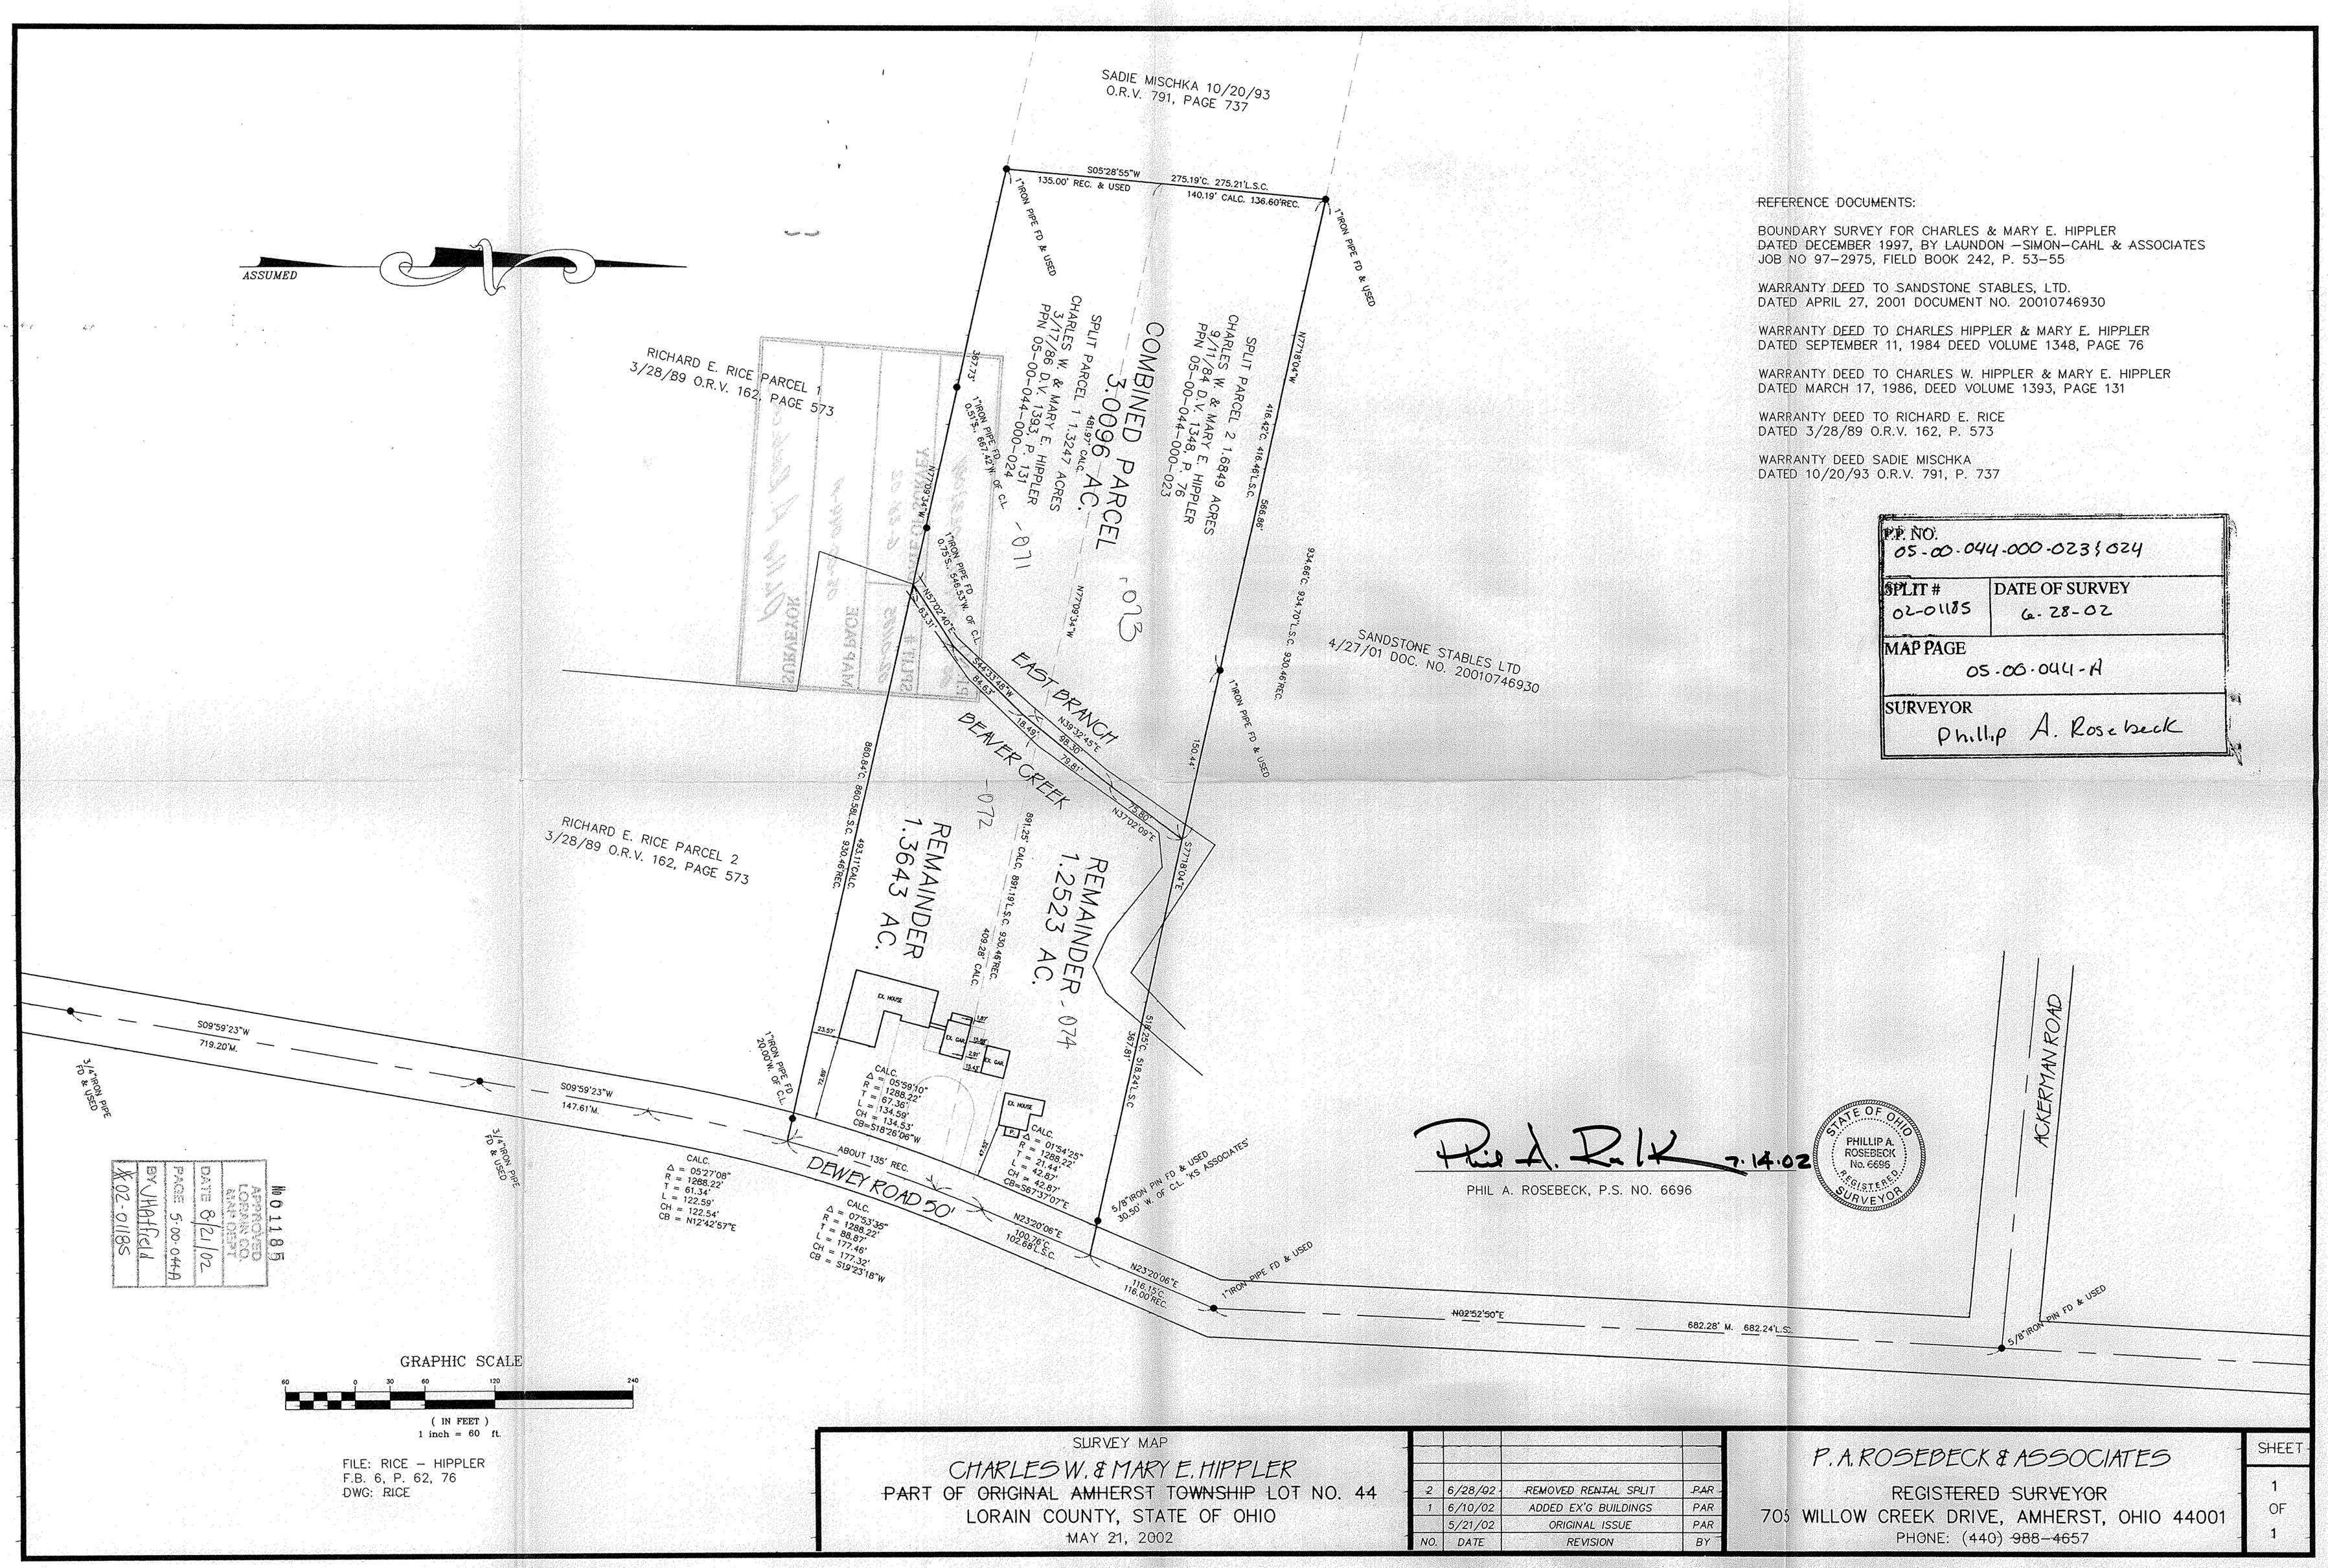

REFERENCE DOCUMENTS:

BOUNDARY SURVEY FOR CHARLES & MARY E. HIPPLER
DATED DECEMBER 1997, BY LAUNDON –SIMON–CAHL & ASSOCIATES
JOB NO 97–2975, FIELD BOOK 242, P. 53–55

WARRANTY DEED TO SANDSTONE STABLES, LTD.
DATED APRIL 27, 2001 DOCUMENT NO. 20010746930

WARRANTY DEED TO CHARLES HIPPLER & MARY E. HIPPLER
DATED SEPTEMBER 11, 1984 DEED VOLUME 1348, PAGE 76

WARRANTY DEED TO CHARLES W. HIPPLER & MARY E. HIPPLER
DATED MARCH 17, 1986, DEED VOLUME 1393, PAGE 131

WARRANTY DEED TO RICHARD E. RICE
DATED 3/28/89 O.R.V. 162, P. 573

WARRANTY DEED SADIE MISCHKA
DATED 10/20/93 O.R.V. 791, P. 737

P.P. NO. 05-00-044-000-023 & 024	
SPLIT # 02-01185	DATE OF SURVEY 6-28-02
MAP PAGE 05-00-044-A	
SURVEYOR Phillip A. Rosebeck	

SURVEY MAP

CHARLES W. & MARY E. HIPPLER
PART OF ORIGINAL AMHERST TOWNSHIP LOT NO. 44
LORAIN COUNTY, STATE OF OHIO
MAY 21, 2002

NO.	DATE	REVISION	BY
2	6/28/02	REMOVED RENTAL SPLIT	PAR
1	6/10/02	ADDED EX'G BUILDINGS	PAR
	5/21/02	ORIGINAL ISSUE	PAR

P. A. ROSEBECK & ASSOCIATES
REGISTERED SURVEYOR
705 WILLOW CREEK DRIVE, AMHERST, OHIO 44001
PHONE: (440) 988-4657

SHEET 1 OF 1