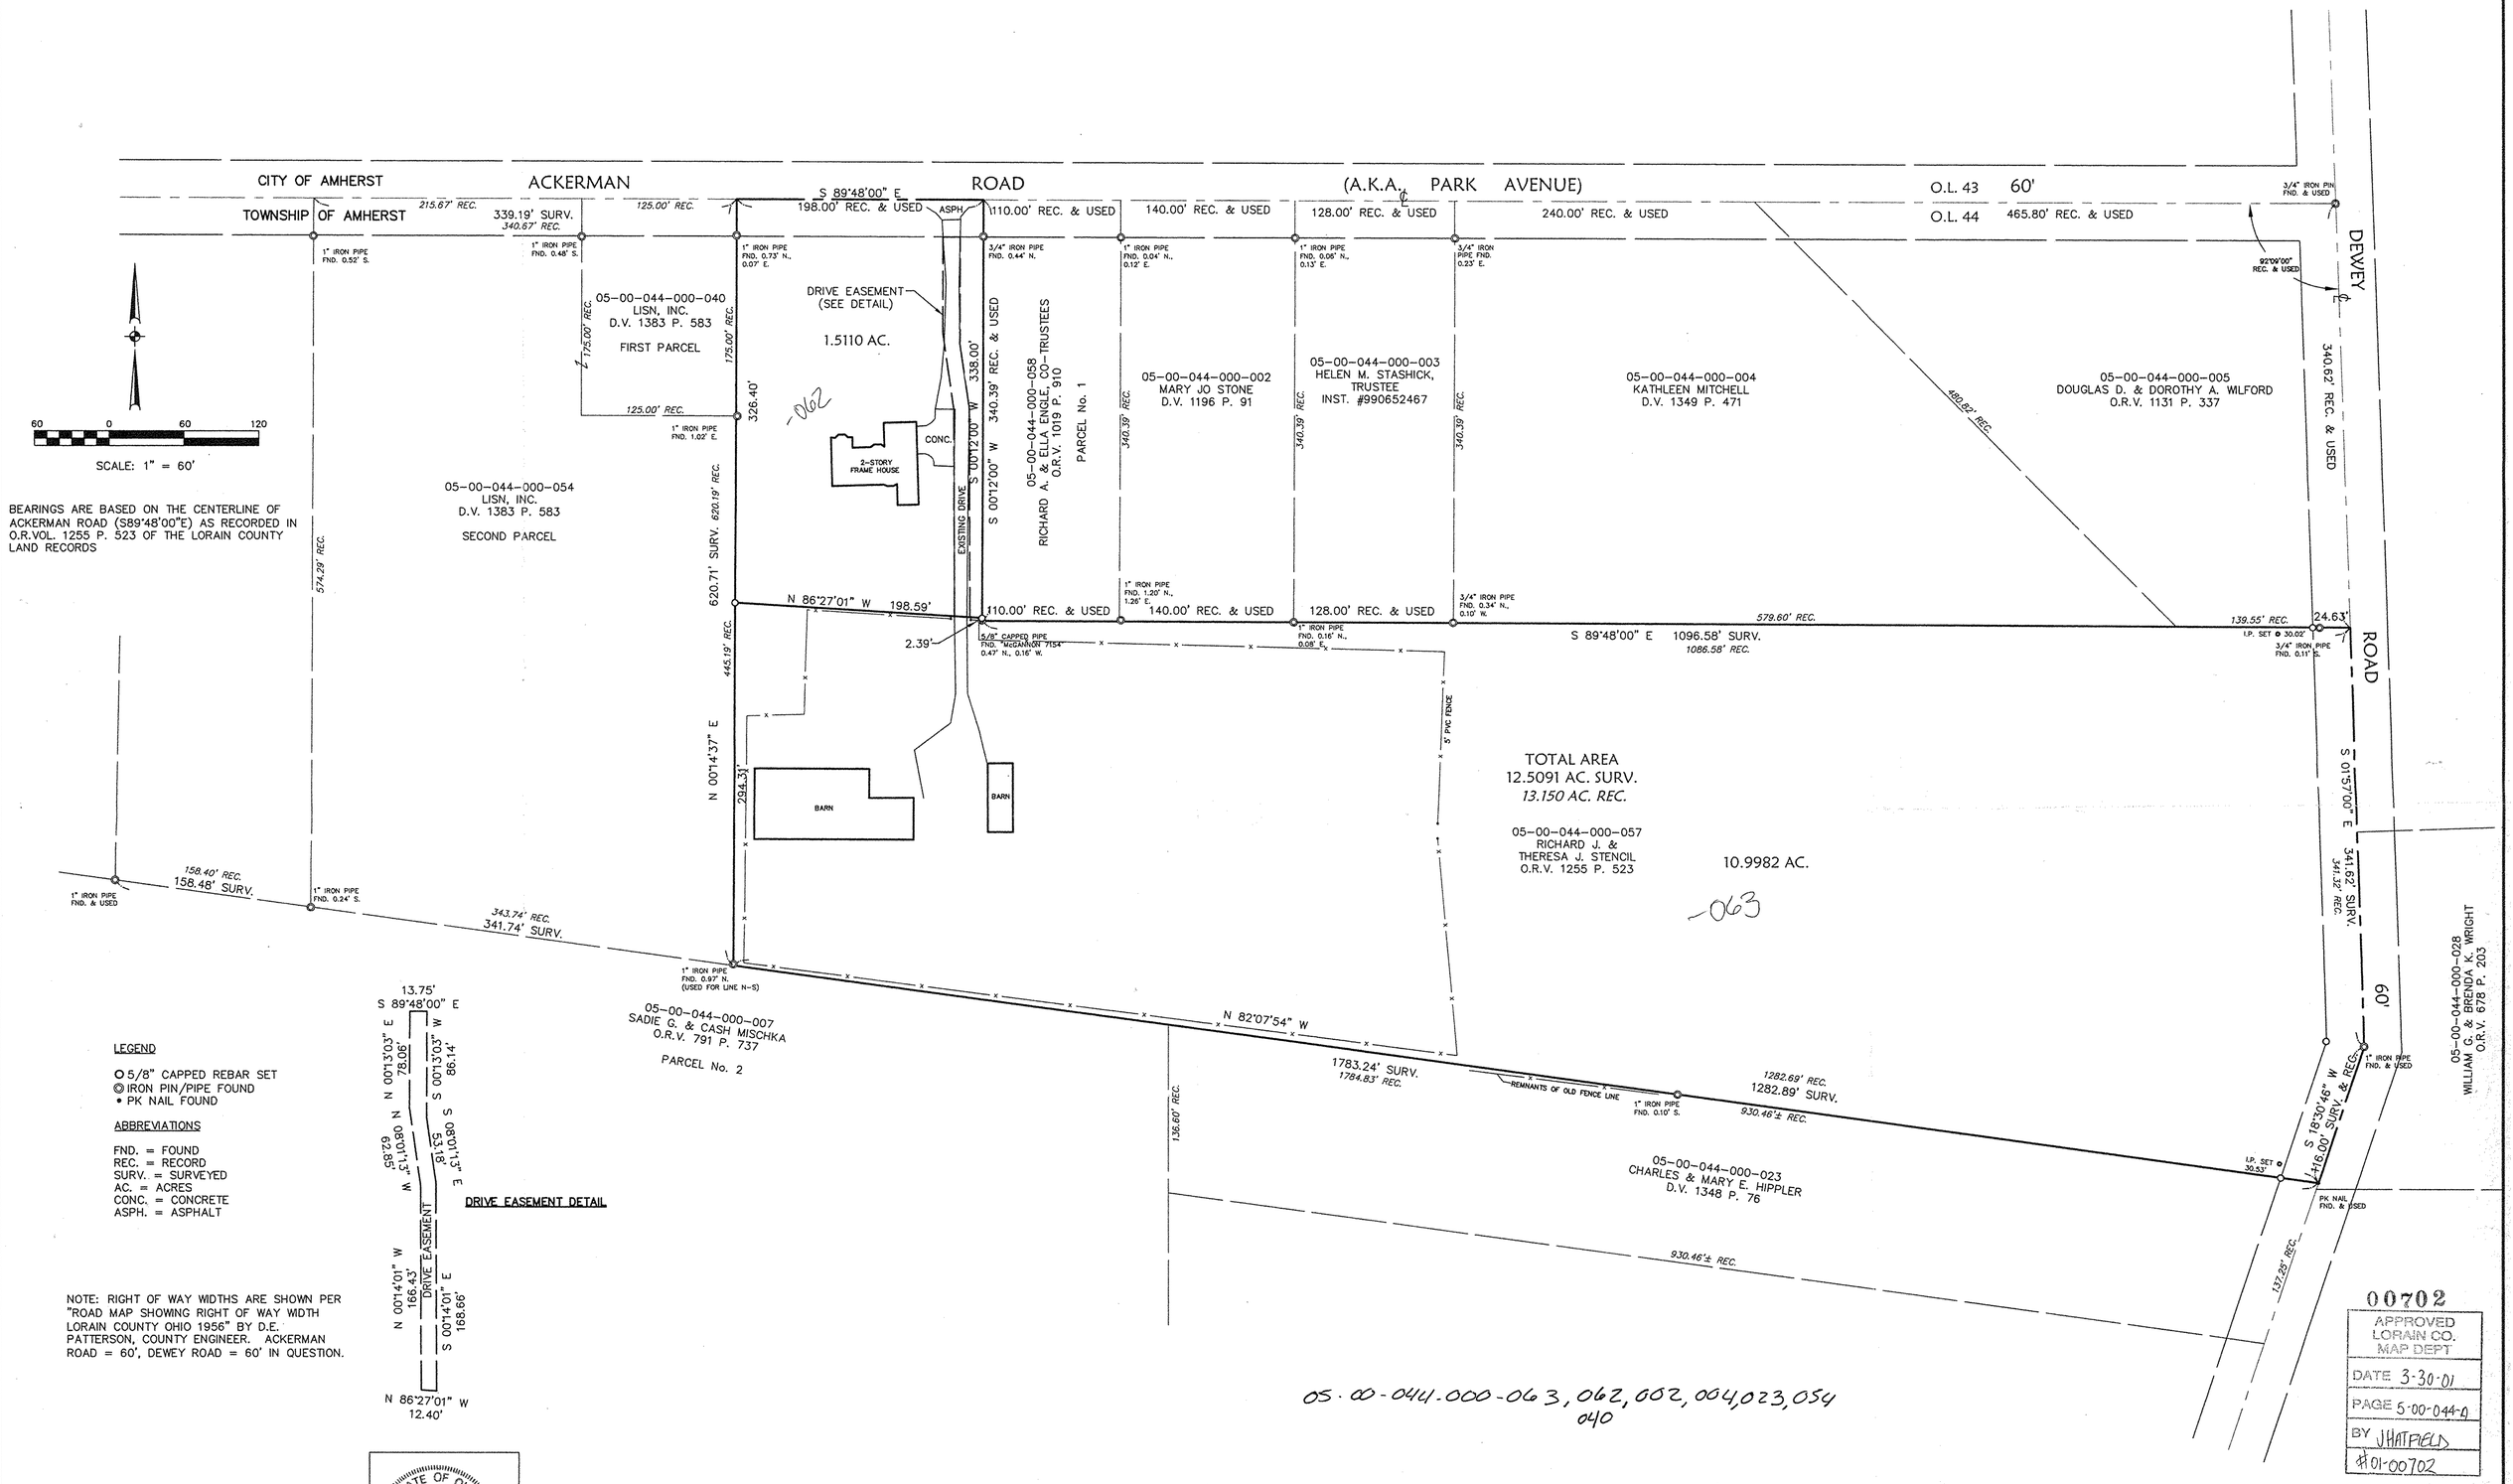

STATE OF OHIO
DAVID L. ELWELL
6333
REGISTERED SURVEYOR

David L. Elwell
DAVID L. ELWELL, REG. SURVEYOR NO. 6333

DATE:	02-23-01
DRAWN BY:	AMK
CH'D BY:	
DWG. NAME:	0-SURV01
PATH:	R:\01000\01044\CONTROL\
F.B.	

REVISIONS

DATE	DESCRIPTION	BY

KS ASSOCIATES
KS ASSOCIATES, INC.
260 Burns Road, Suite 100
P.O. Box 569
Elyria, Ohio 44036
Phone (440) 365-4730
Fax (440) 365-4790
mailroom@ksassoc.com
www.ksassoc.com

BOUNDARY SURVEY & PARCEL SPLIT MAP

OF PART OF ORIGINAL AMHERST TOWNSHIP LOT NO. 44
TOWNSHIP OF AMHERST COUNTY OF LORAIN STATE OF OHIO

SHEET 1 OF 1

JOB NO. 01044