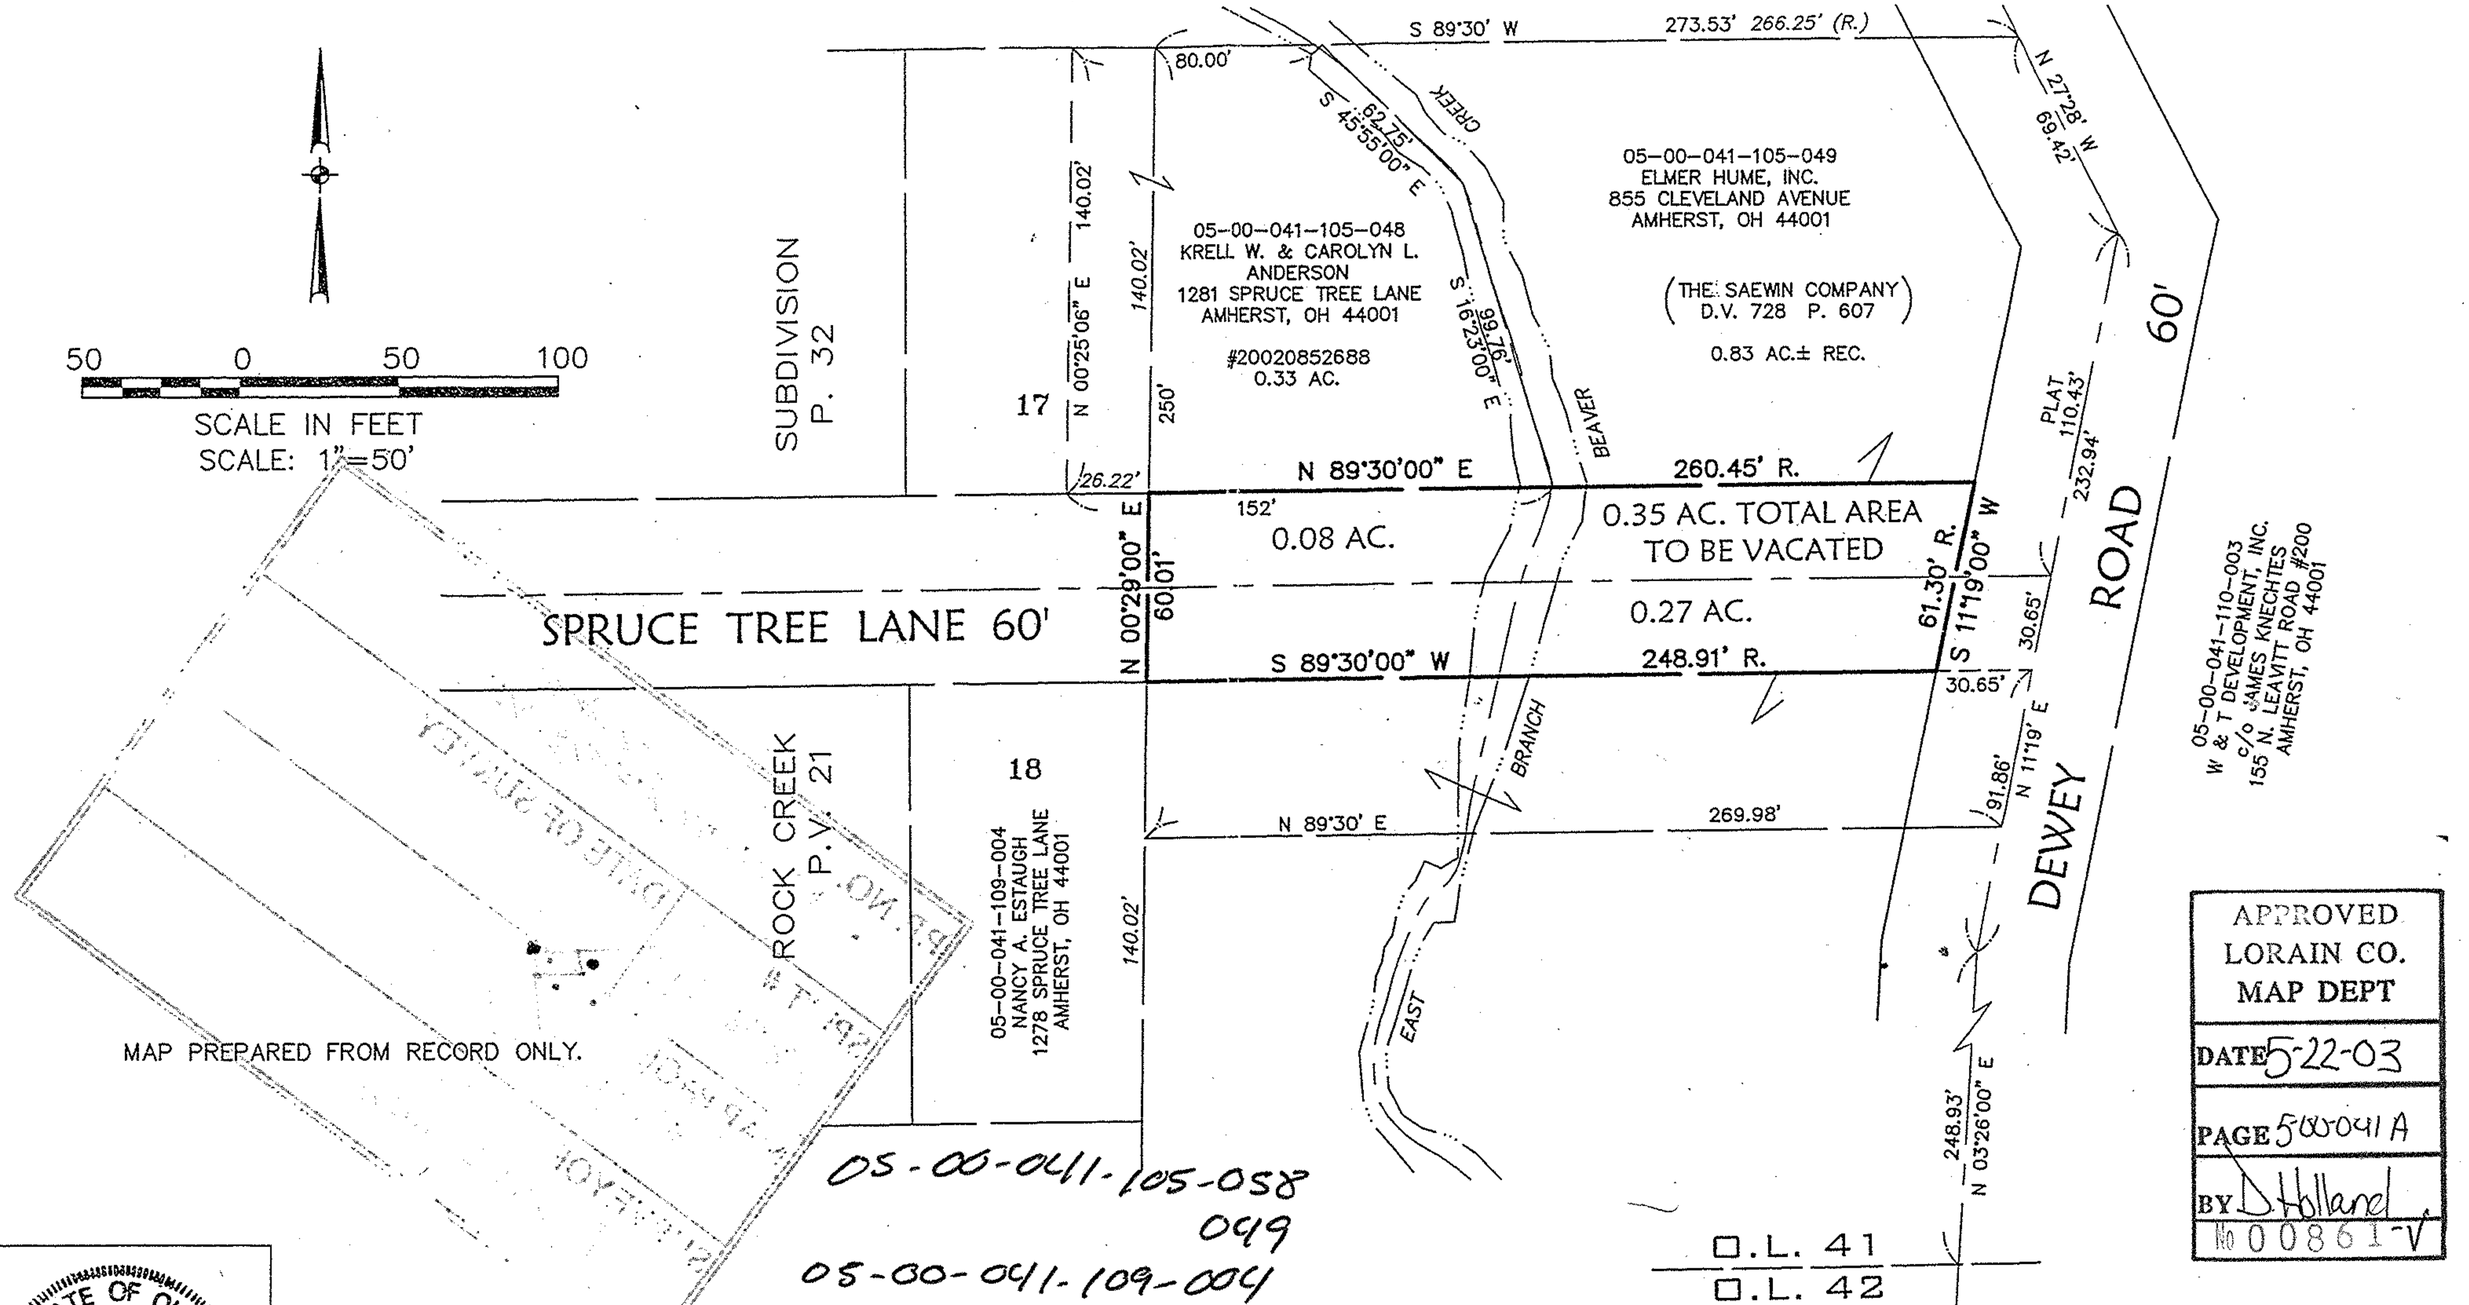

MAP PREPARED FROM RECORD ONLY.

05-00-041-105-058
049
05-00-041-109-004

APPROVED
LORAIN CO.
MAP DEPT
DATE 5-22-03
PAGE 5000041A
BY D Holland
No 00861-V

STATE OF OHIO
DAVID L. ELWELL
6333
REGISTERED SURVEYOR

David L. Elwell
DAVID L. ELWELL, REGISTERED SURVEYOR NO. 6333

KS ASSOCIATES
KS ASSOCIATES, INC.
260 Burns Road, Suite 100
P.O. Box 569
Elyria, Ohio 44036
Phone (440) 365-4730
Fax (440) 365-4790
mailroom@ksassoc.com
www.ksassoc.com

VACATION MAP

OF PART OF

ORIGINAL AMHERST TOWNSHIP LOT NO. 41
CITY OF AMHERST, COUNTY OF LORAIN, STATE OF OHIO

DATE: SEPTEMBER 16, 2002

JOB NO.: 02268

DWG. NAME: O-PLAT01