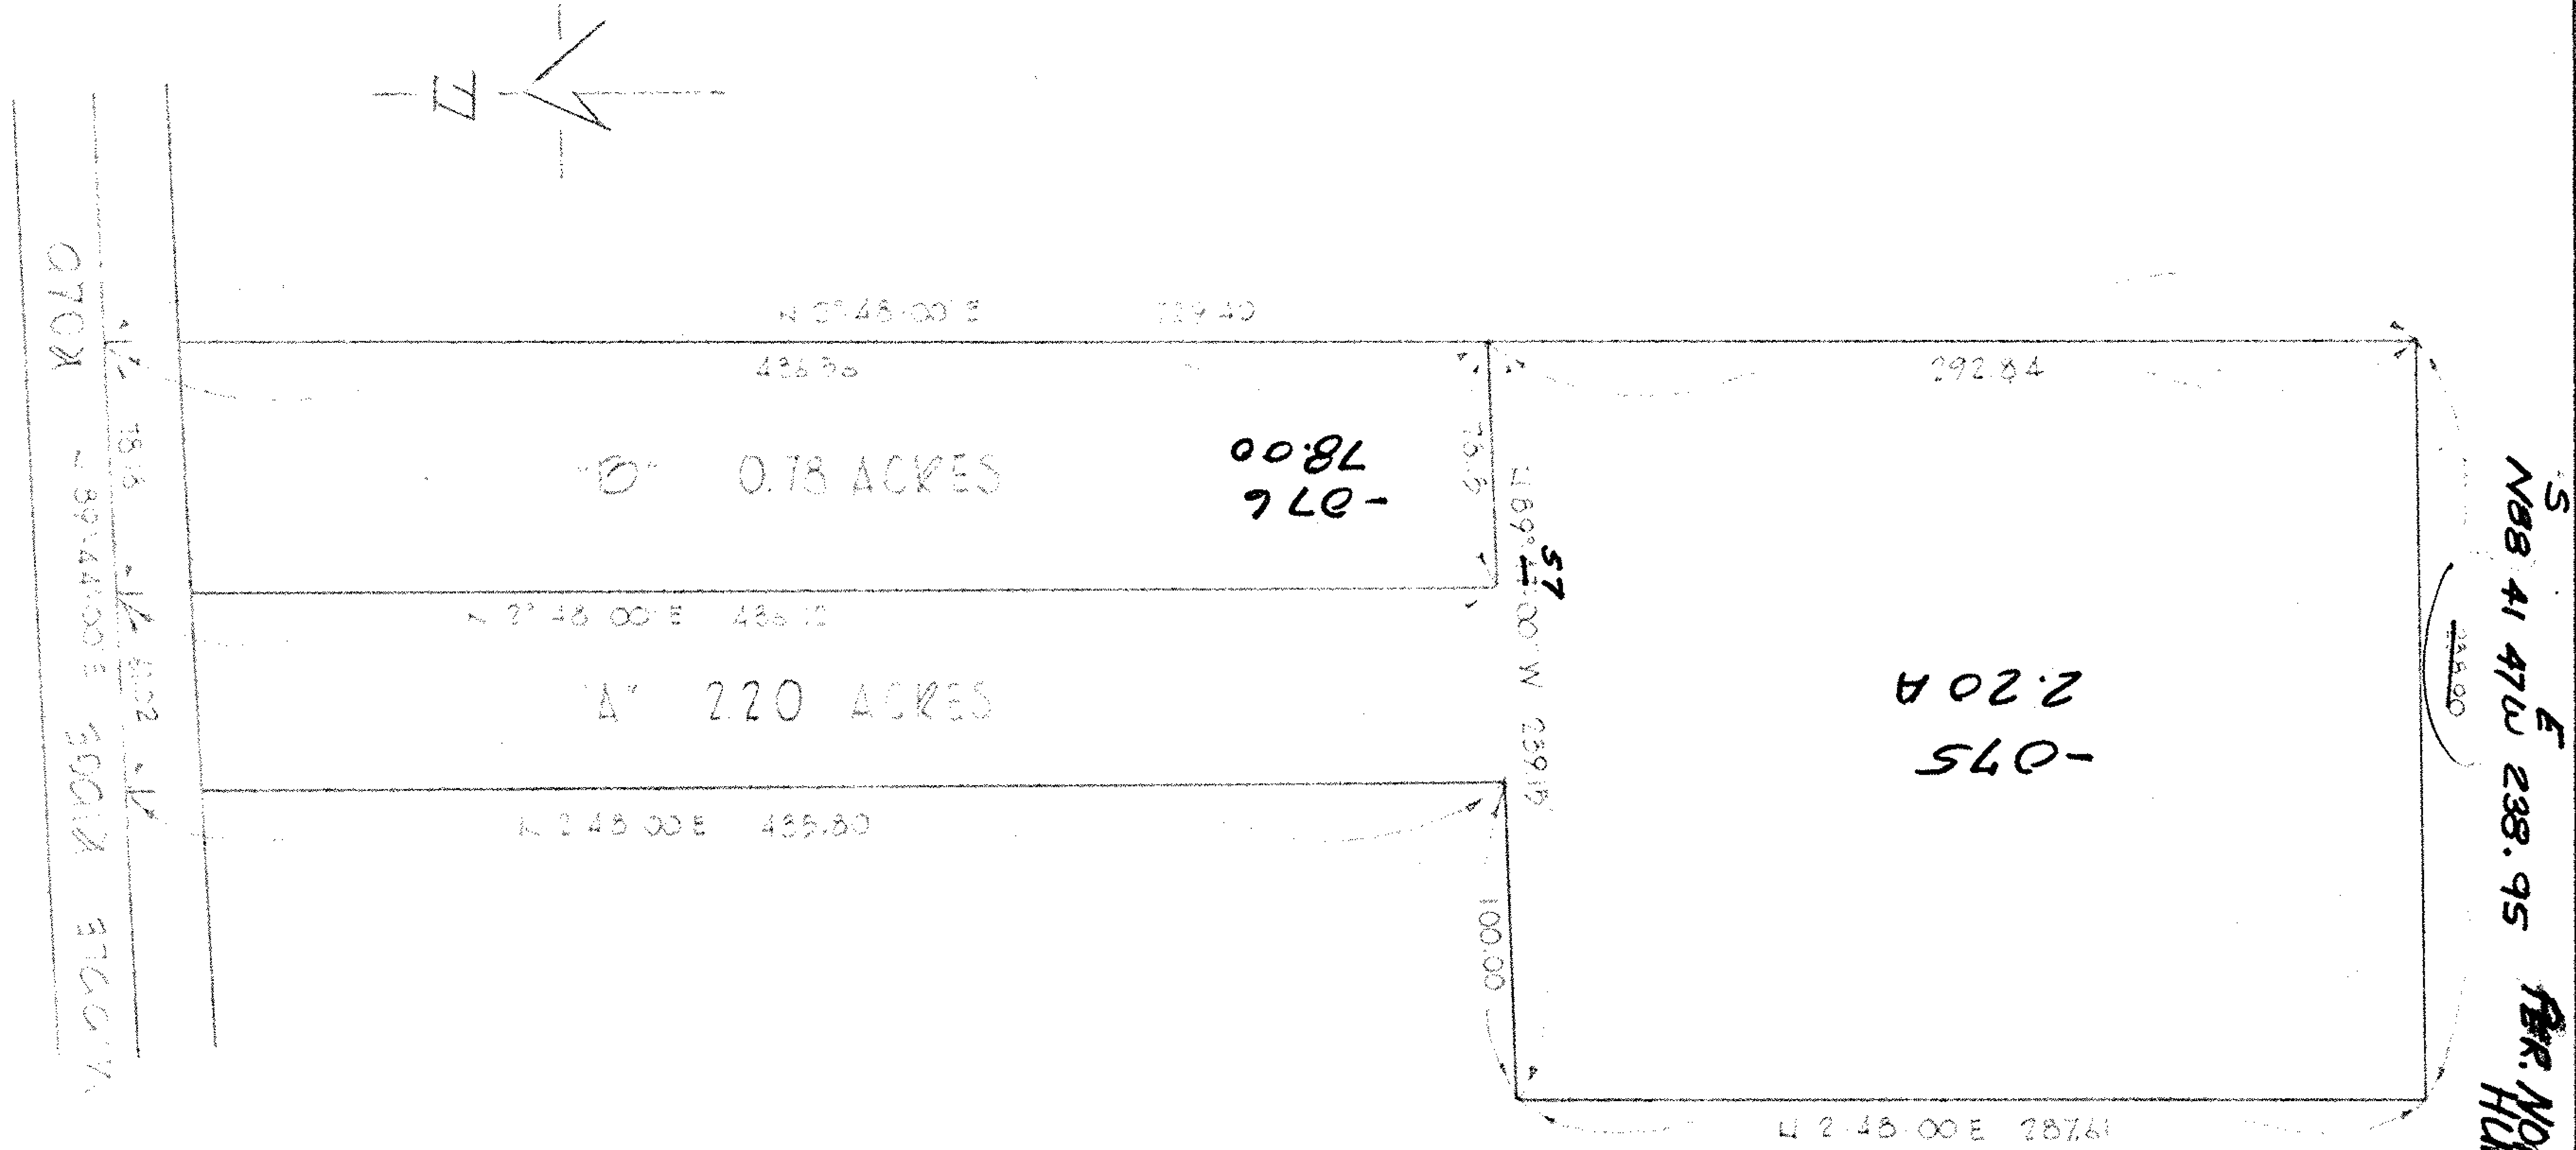

05-00-036-108-076,075

APPROVED BY THE LORAIN CITY PLANNING COMMISSION ....NO PLAT REQUIRED
Robert Williams
SECRETARY LORAIN CITY PLANNING COMMISSION

APPROVED
AS TO DESCRIPTION ONLY
Date July 1, 1981
City of Lorain
Per Patrick McGannon
Engineering Dept.

STATE OF OHIO
N. R.
HURA
S-5208
REGISTERED
PROFESSIONAL SURVEYOR

Per. Norm Hura.

#14278

APPROVED LORAIN CO. MAP DEPT.	
DATE 7-2-81	
PAGE 5-00-036-B	
BY Carolyn 7	
VOID AFTER	

PLAT OF LOT SPLITS OF HELLINGER PREMISES

PART OF O.L. NO. 36 OF AMHERST TOWNSHIP - LORAIN CO. - OHIO

MAY 27-1981

SCALE 1"=

S1067A