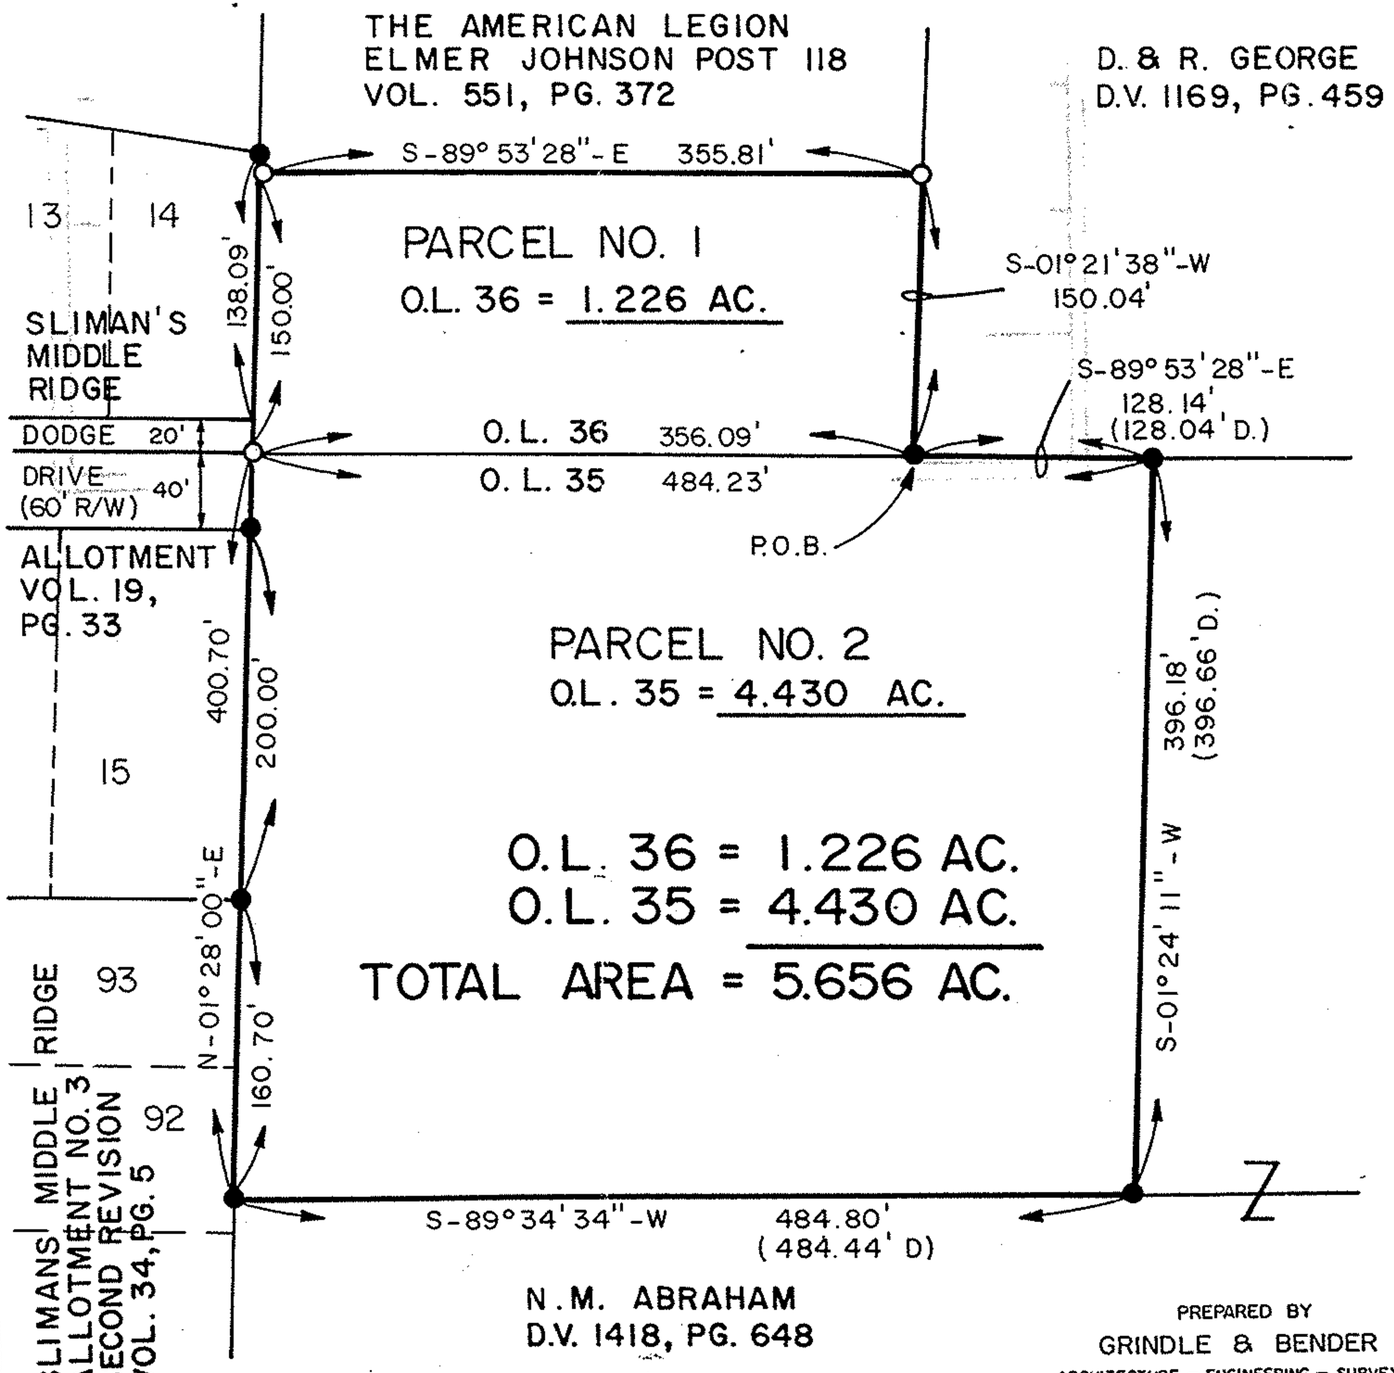

PREPARED BY
GRINDLE & BENDER
ARCHITECTURE – ENGINEERING – SURVEYING
ASHLAND, OHIO

PLAT OF SURVEY
FOR
THE AMERICAN LEGION ELMER JOHNSON POST 118

SITUATED IN THE TOWNSHIP OF AMHERST, COUNTY OF LORAIN AND STATE OF OHIO AND BEING KNOWN AS A PART OF ORIGINAL AMHERST TOWNSHIP LOTS NO. 35 & 36.

05-00-035-105-001
036-108-035
mappage 05-00-035-B
036-A

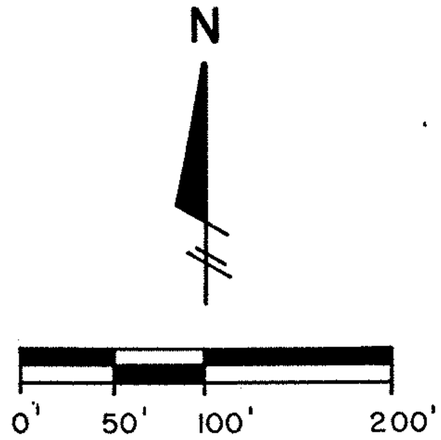

LEGEND

● = IRON PIN FOUND AND ACCEPTED

○ = 5/8" X 30" IRON PIN W/CAP SET

PERTINENT DOCUMENTS

DEEDS AS SHOWN

SCALE: 1" = 100'

DATE: 8/14/96 REVISED: 9/18/96

SURVEYOR'S CERTIFICATION:

I hereby certify that this plat was prepared from the notes of a survey made 8-7-96 by the office of Grindle and Bender, Architecture - Engineering - Surveying, Ashland, Ohio and Lowell E. Bender, Registered Surveyor No. 4978. All bearings are assumed and are for the determination of angles only. All distances are in feet and decimals thereof. All iron pins set are 5/8" x 30" with cap.

Lowell E. Bender
Registered Surveyor No. 4978

STATE OF OHIO
LOWELL E. BENDER
4978
REGISTERED
SURVEYOR