| P.P. NO. | 006,009,010,011 |
|---|---|
| 05-00-065-000-066.005 | |
| SPLIT # | DATE OF SURVEY |
| 19219 | Nov 1990 |
| MAP PAGE | |
| 5-D, 5-H | |
| SURVEYOR | |
| JAMES B. Roberts | |

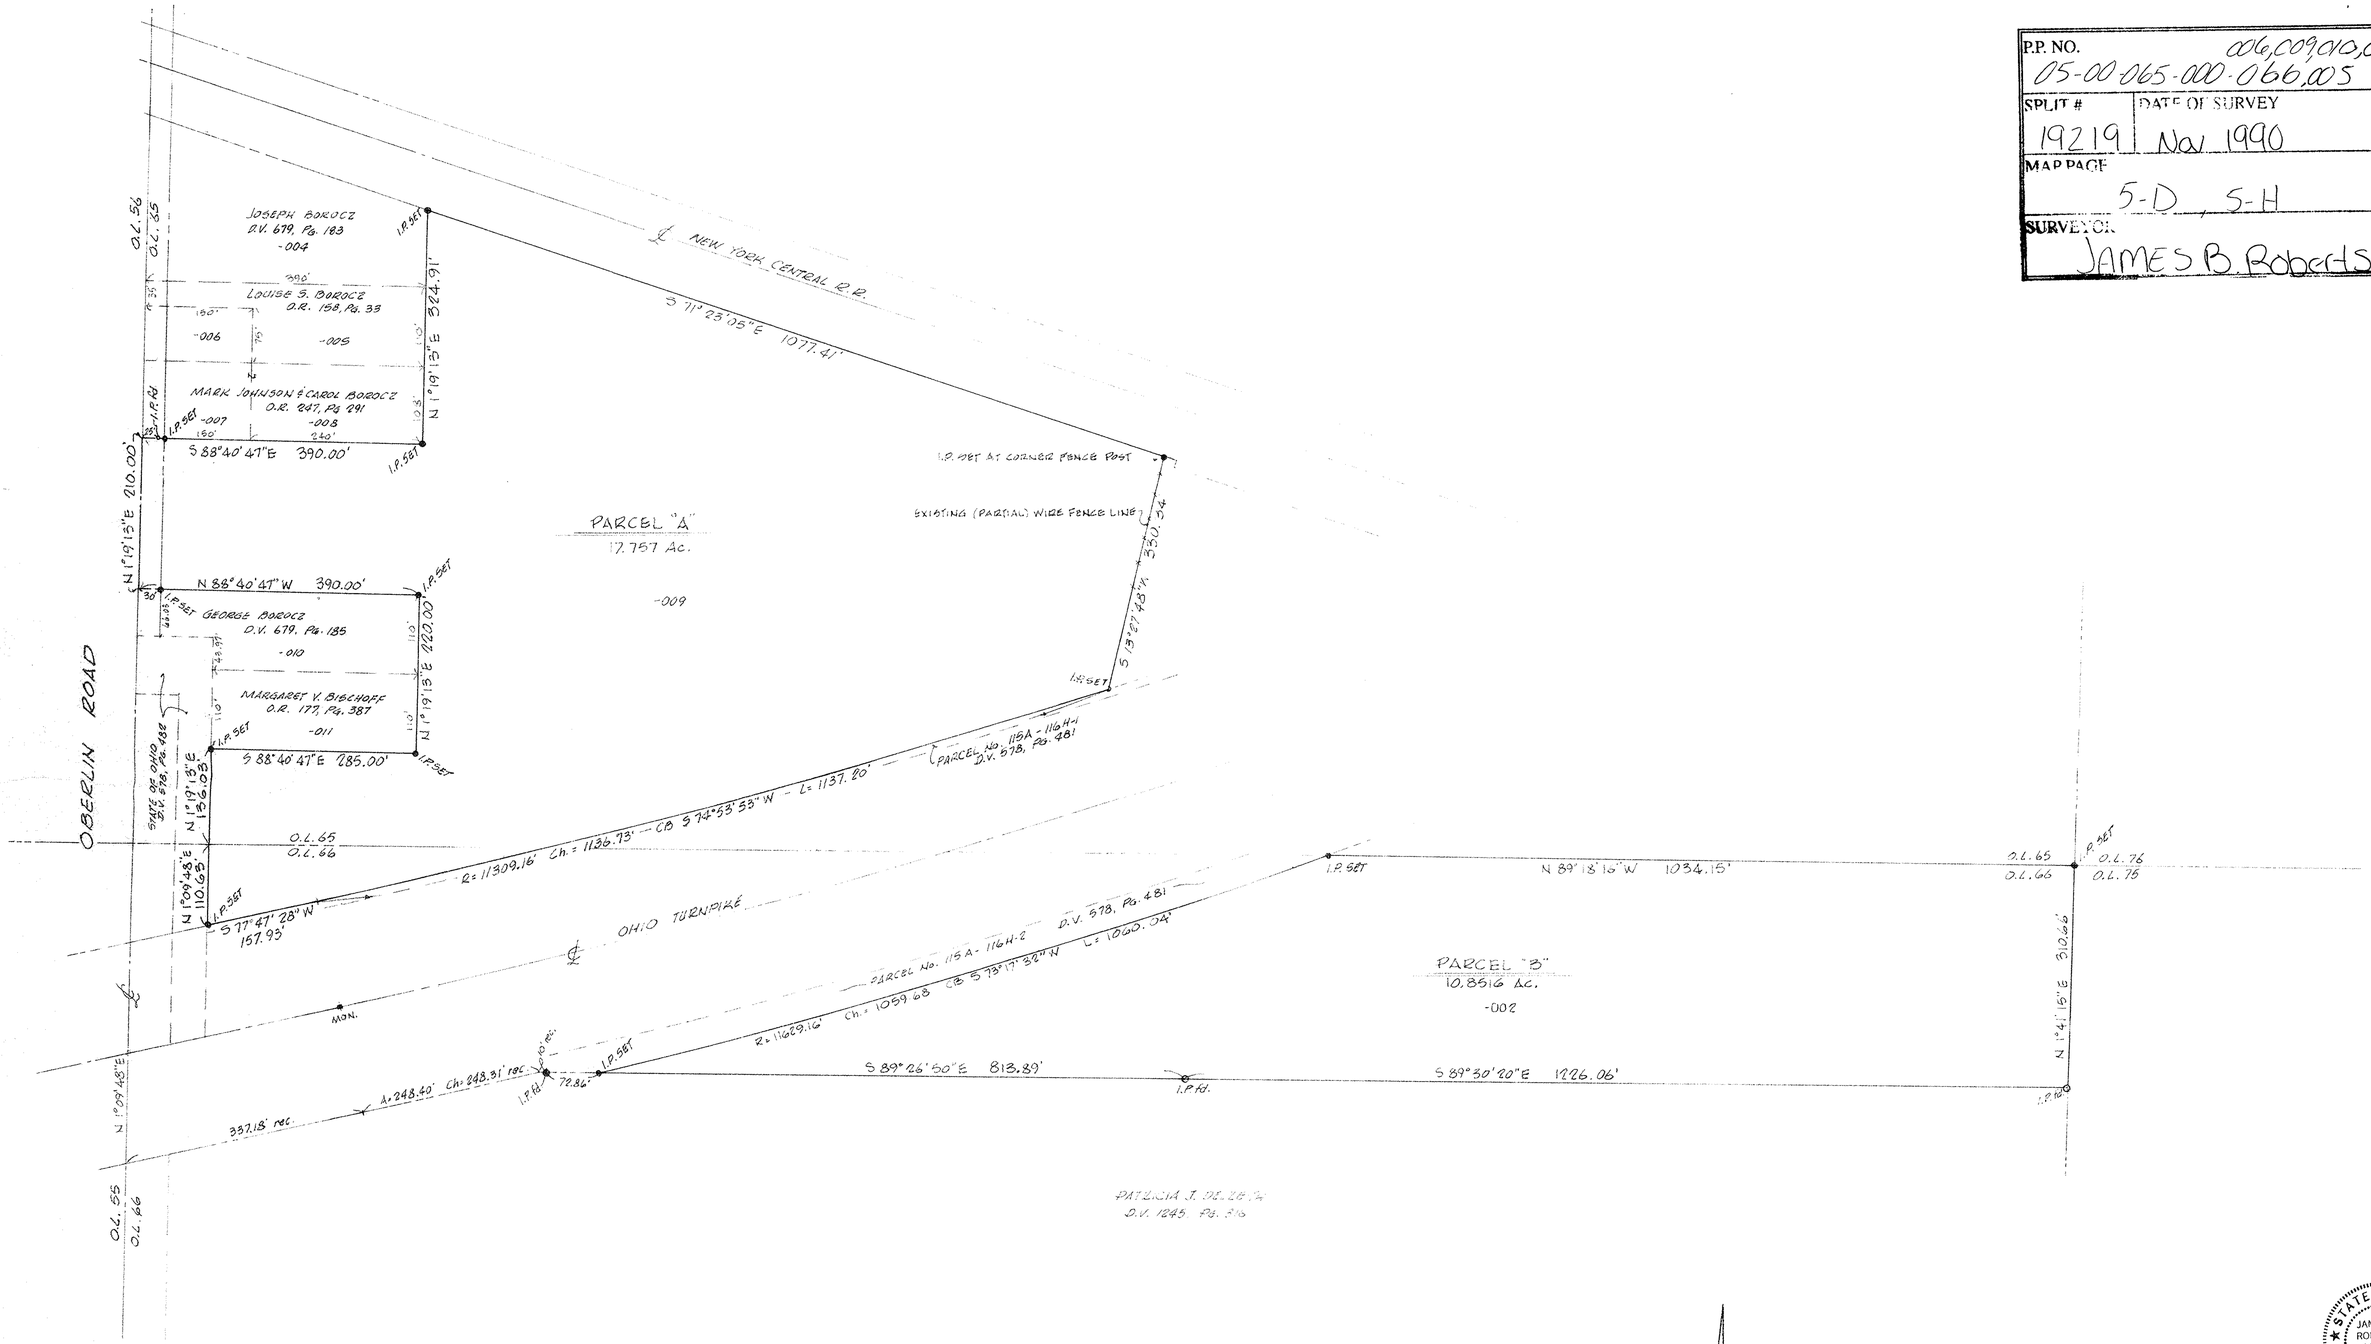


MAP of BOUNDARY SURVEY
PART of ORIGINAL AMHERST TWP. LOT Nos. 65 & 66
TOWNSHIP of AMHERST, LORAIN COUNTY, OHIO

NORTH

SCALE: 1"=100'

STATE OF OHIO
JAMES B. ROBERTS
004279
REGISTERED
PROFESSIONAL SURVEYOR

#19219A

| APPROVED LORAIN CO. MAP DEPT. | |
|---|---|
| DATE | 12-17-90 |
| PAGE | 5-D 5H |
| BY | Carol Ferris |
| VOID AFTER # | 19219A |

05-00-065-000-

K.E. McCARTNEY & ASSOCIATES
ENGINEERS & SURVEYORS
130 THIRD ST. ELYRIA, OHIO
NOVEMBER, 1990 #903307